DIST. NO.	STATE	F.A.G.H. PROJECT NO.	FISCAL YEAR	SHEET NO.	TOTAL SHEETS
9	VT.	137-B	1939	1	3

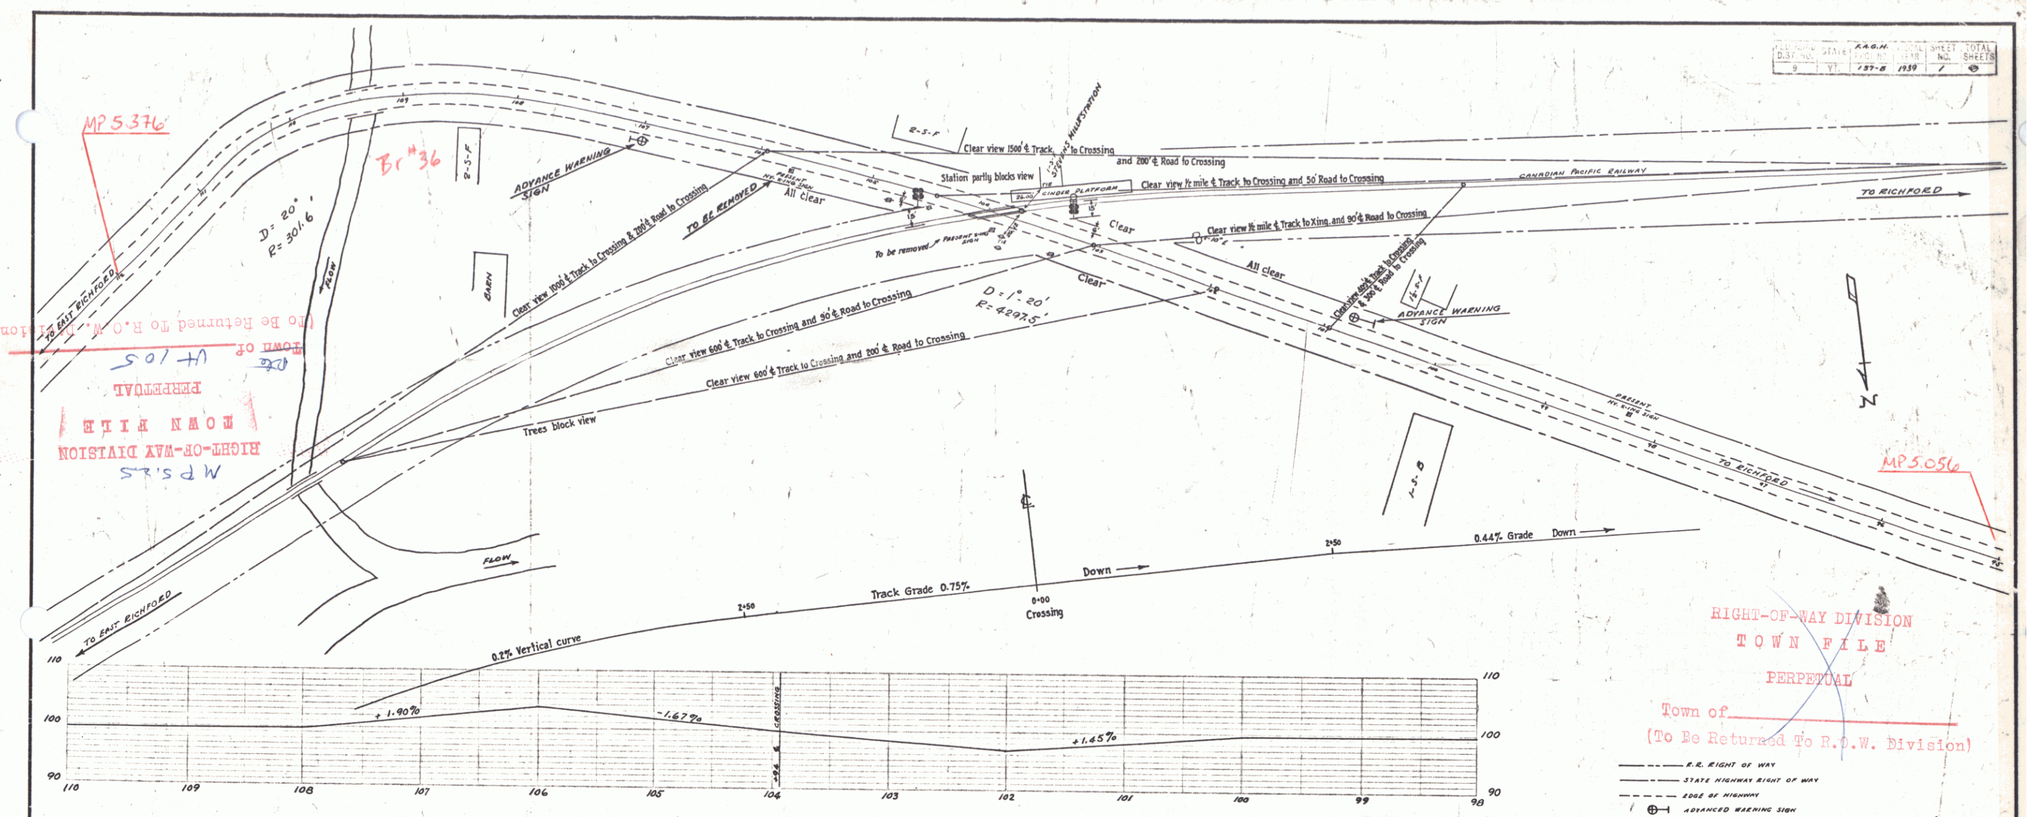

PROFILE OF ROAD

RIGHT-OF-WAY DIVISION
TOWN FILE
PERPETUAL
Town of
(To Be Returned To R.O.W. Division)

R.R. RIGHT OF WAY
STATE HIGHWAY RIGHT OF WAY
EDGE OF HIGHWAY
ADVANCED WARNING SIGN
FLASHING LIGHT SIGNAL

STATE OF VERMONT
STATE HIGHWAY DEPARTMENT

PLAN OF PROPOSED GRADE CROSSING PROTECTION PROJECT

FRANKLIN COUNTY

AL AID GRADE CROSSING PROJECT Nº F.A.G.H. 137-B

ATED AT INTERSECTION OF CANADIAN PACIFIC RAILWAY AND ROUTE
IN THE TOWN OF RICHFORD AT MILEAGE STATION 103+94 AND
VENS MILLS STATION.

Town of Richford
Pin # 00R163
Route VT105
Date 4/7/1938

APPROVED: H. A. Brown
ENGINEER MAINTENANCE OF WAY
CANADIAN PACIFIC RAILWAY

APPROVED: H. Laurent
COMMISSIONER OF HIGHWAYS

PROJECT Richford
NUMBER FAGH 137-B
LENGTH MI.
TYPE Railroad Grade Crossing Protection
CONTRACTOR
YEAR 19 39
LOCATION At Intersection of Canadian Pacific Railway and Route 105 in the town of Richford at mileage station 103+94 and Stevens Mills Station

ESTIMATED QUANTITIES

HIGHWAY CROSSING SITUATION PLAN
SCALE 1" = 20'
SEPT. 7, 1938

Surveyed by W.H.D.
Designed by
Drawn by D.W.P. 4-7-38
Traced by D.W.P. 4-7-38
Checked by
Series F.A.G.H. No. 137-B
Sheet 1 of 3 Sheets
Filed