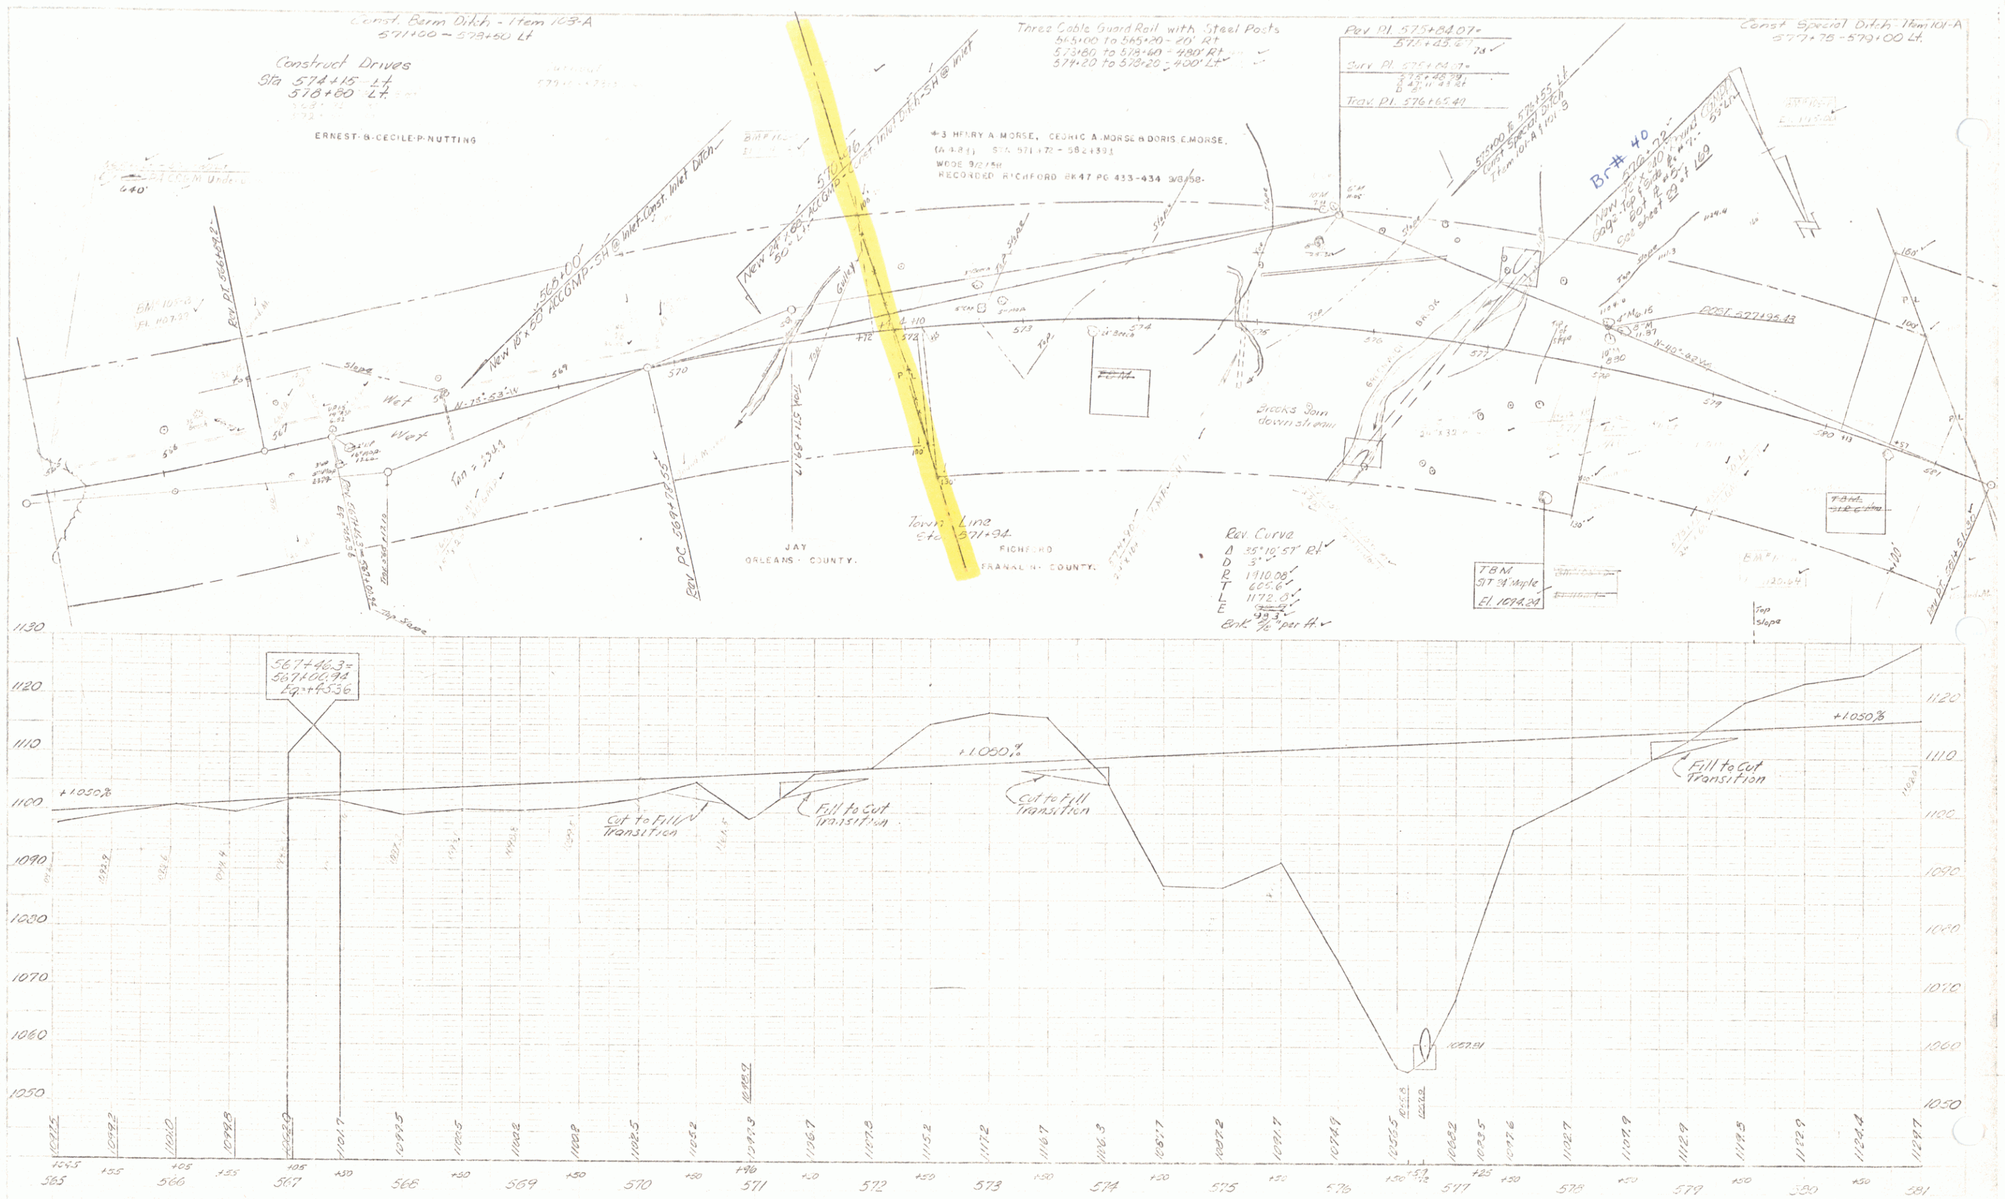
Const. Berm Ditch - Item 163-A
571+00 - 578+60 Lt
Construct Drives
Sta 574+15 Lt
578+60 Lt
ERNEST B. CECILE P. NUTTING
Three Cable Guard Rail with Steel Posts
565+00 to 565+20 - 20' Rt
573+80 to 578+60 - 480' Rt
579+20 to 578+20 - 400' Lt
#3 HENRY A. MORSE, CEDRIC A. MORSE & DORIS E. MORSE
WDOE 9/21/54
RECORDED RICHFORD BK 47 PG 433-434 9/8/58
Rev. Pl. 575+84.07
Const. Special Ditch - Item 101-A
577+75 - 579+00 Lt
Br # 40
Brooks Barn downstream
Town Line
Sta 571+94
JAY
ORLEANS COUNTY
RICHFORD
FRANKLIN COUNTY
Rev. Curve
TBM
Sta 574 Maple
El. 1094.24
+1050%
Cut to Fill Transition
Fill to Cut Transition
Cut to Fill Transition
Fill to Cut Transition
JAY-RICHFORD
Sheet 13

4