Fed. Road Dist. No.	State	Fed. Aid Proj. No.	Fiscal Year	Sheet No.	Total Sheets
4	VT.	89C	1936	8	34

Parcel	Kind of Instrument	Date of Instrument	Grantor	Grantee	Recorded Brighton Book, Page, Date	Remarks
B,C,D & E	W.D.	9-17-35	B.W. & E.J. Farmer	St. of Vt.	19 309-10 9-17-35	
A'	"	9-27-35	Moses & Inez Paye	" "	19 311-2 9-27-35	

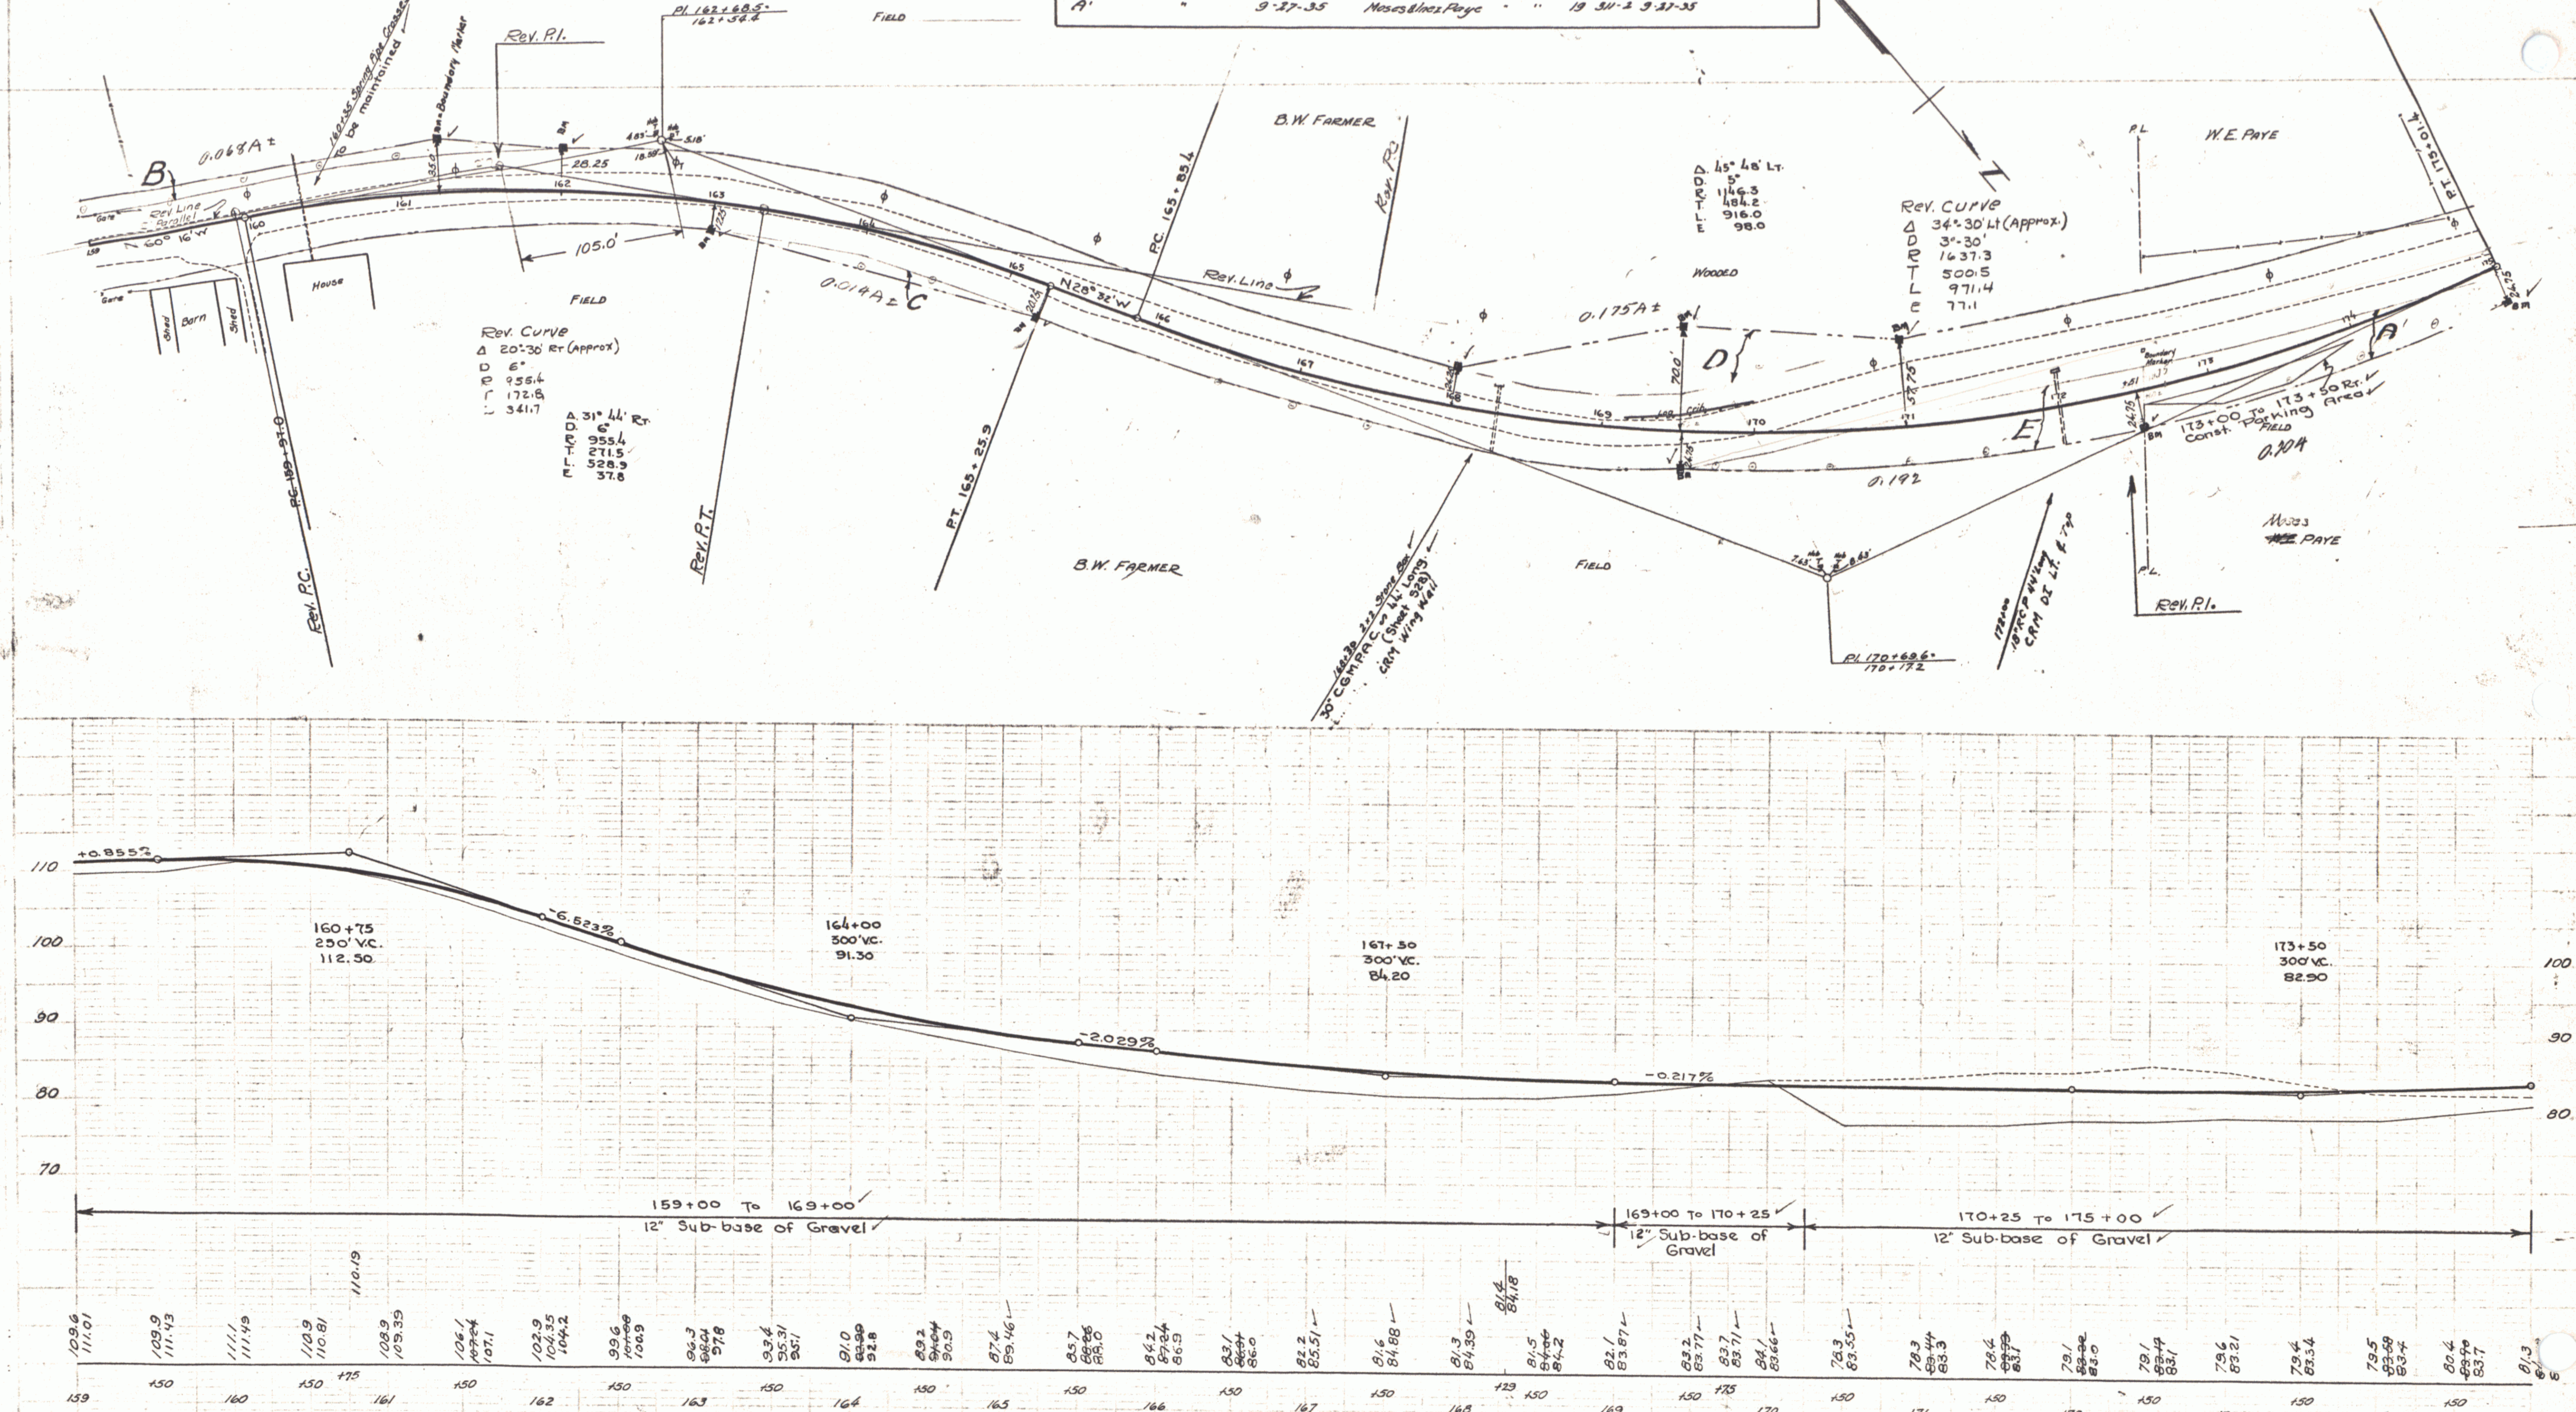

Series F.A.P. No 89C
Sheet 8 of 34

6