FED. ROAD DIST. NO.	STATE	FED. AID PROJ. NO.	FISCAL YEAR	SHEET NO.	TOTAL SHEETS
9	VT.	NRH 898 (1935)	1934	5	36

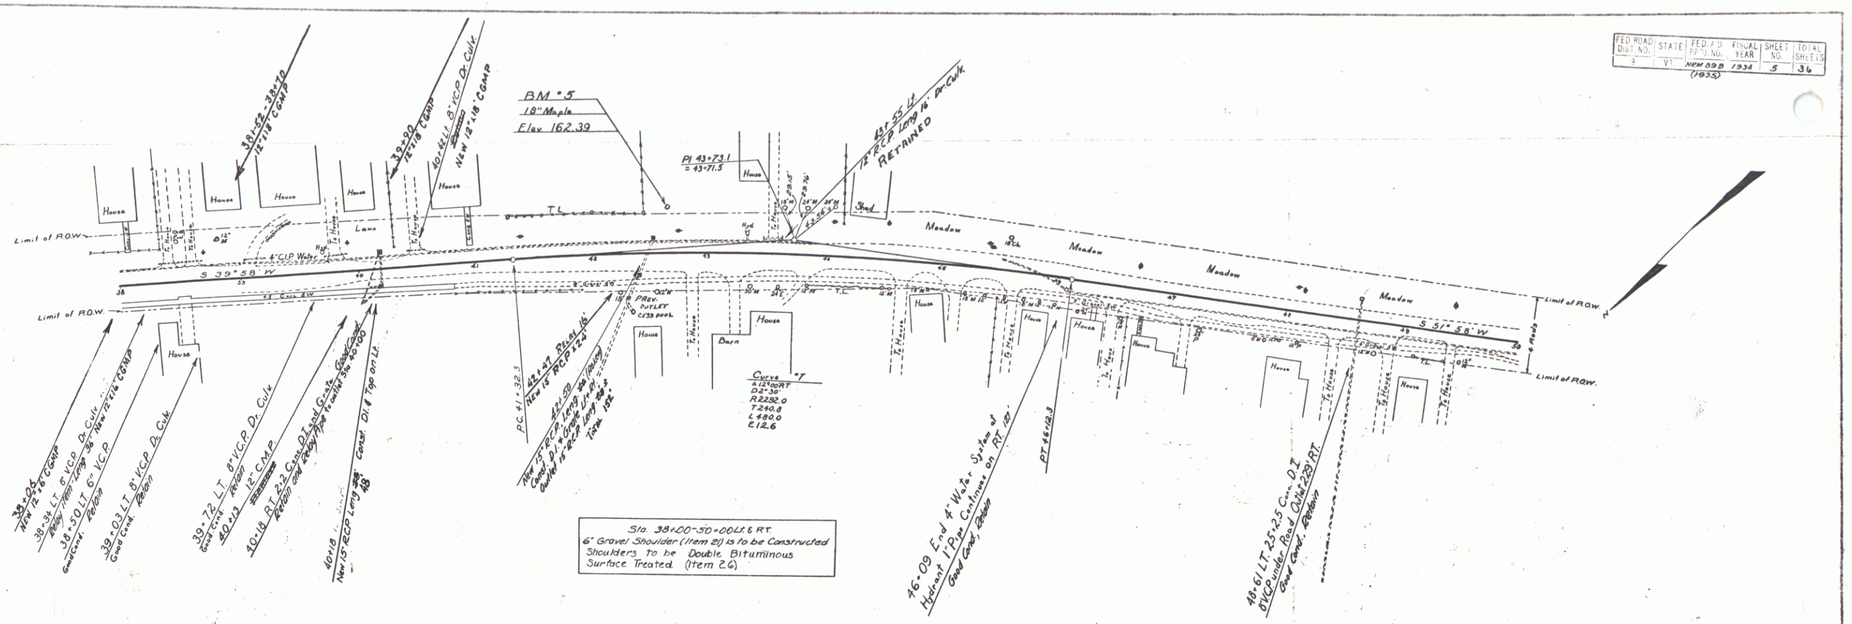

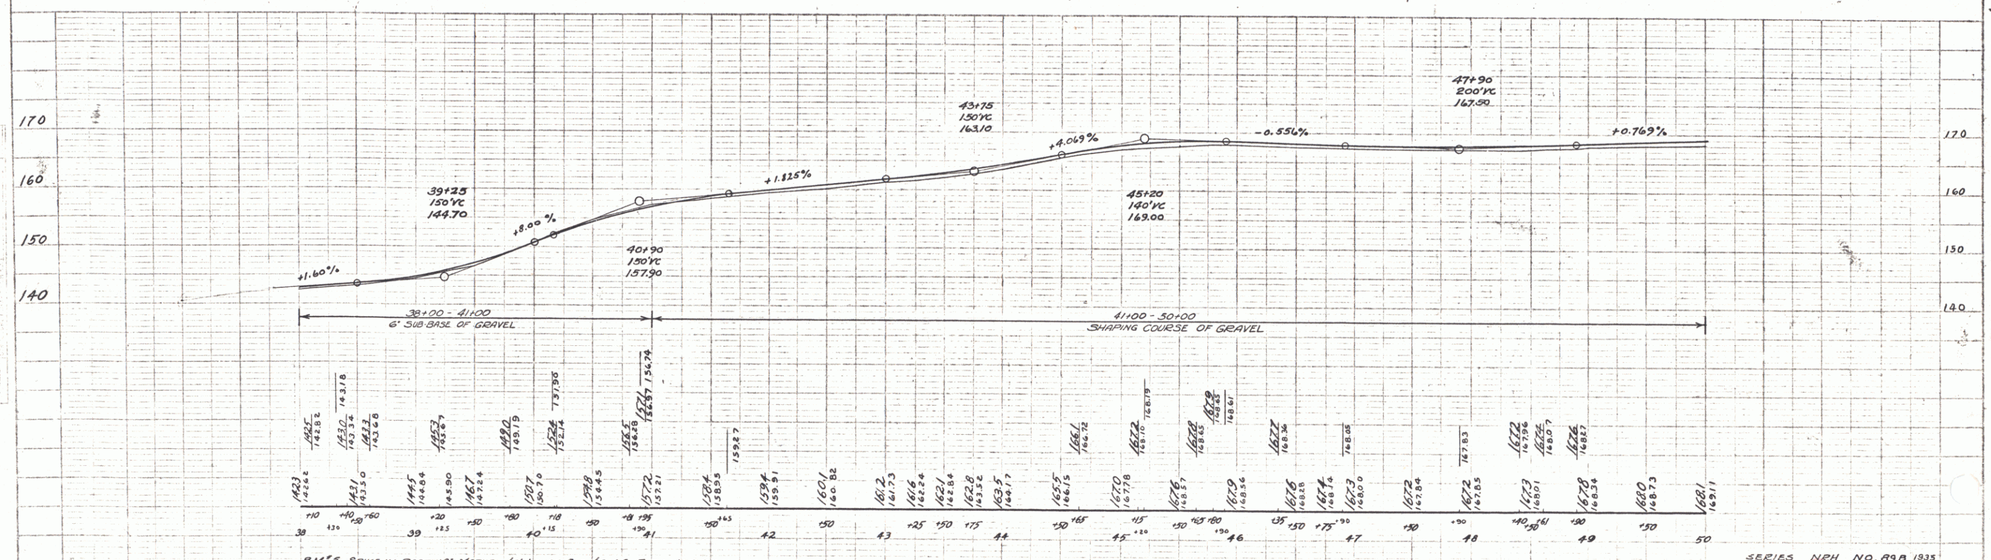

BM #5 SPIKE IN ROOT 18" MAPLE 40' LT OF STA. 42+65 ELEV. 162.39

SERIES NRH NO. 898 1935
SHEET 5 OF 36

PLATE 1—PLAN-PROFILE © P.R.A. & R.E. STANDARD