PWA DOCKET 1141

FED. ROAD CONST. NO.	STATE	FISCAL YEAR	SHEET NO.	TOTAL SHEETS
9		139-M 1934	9	33

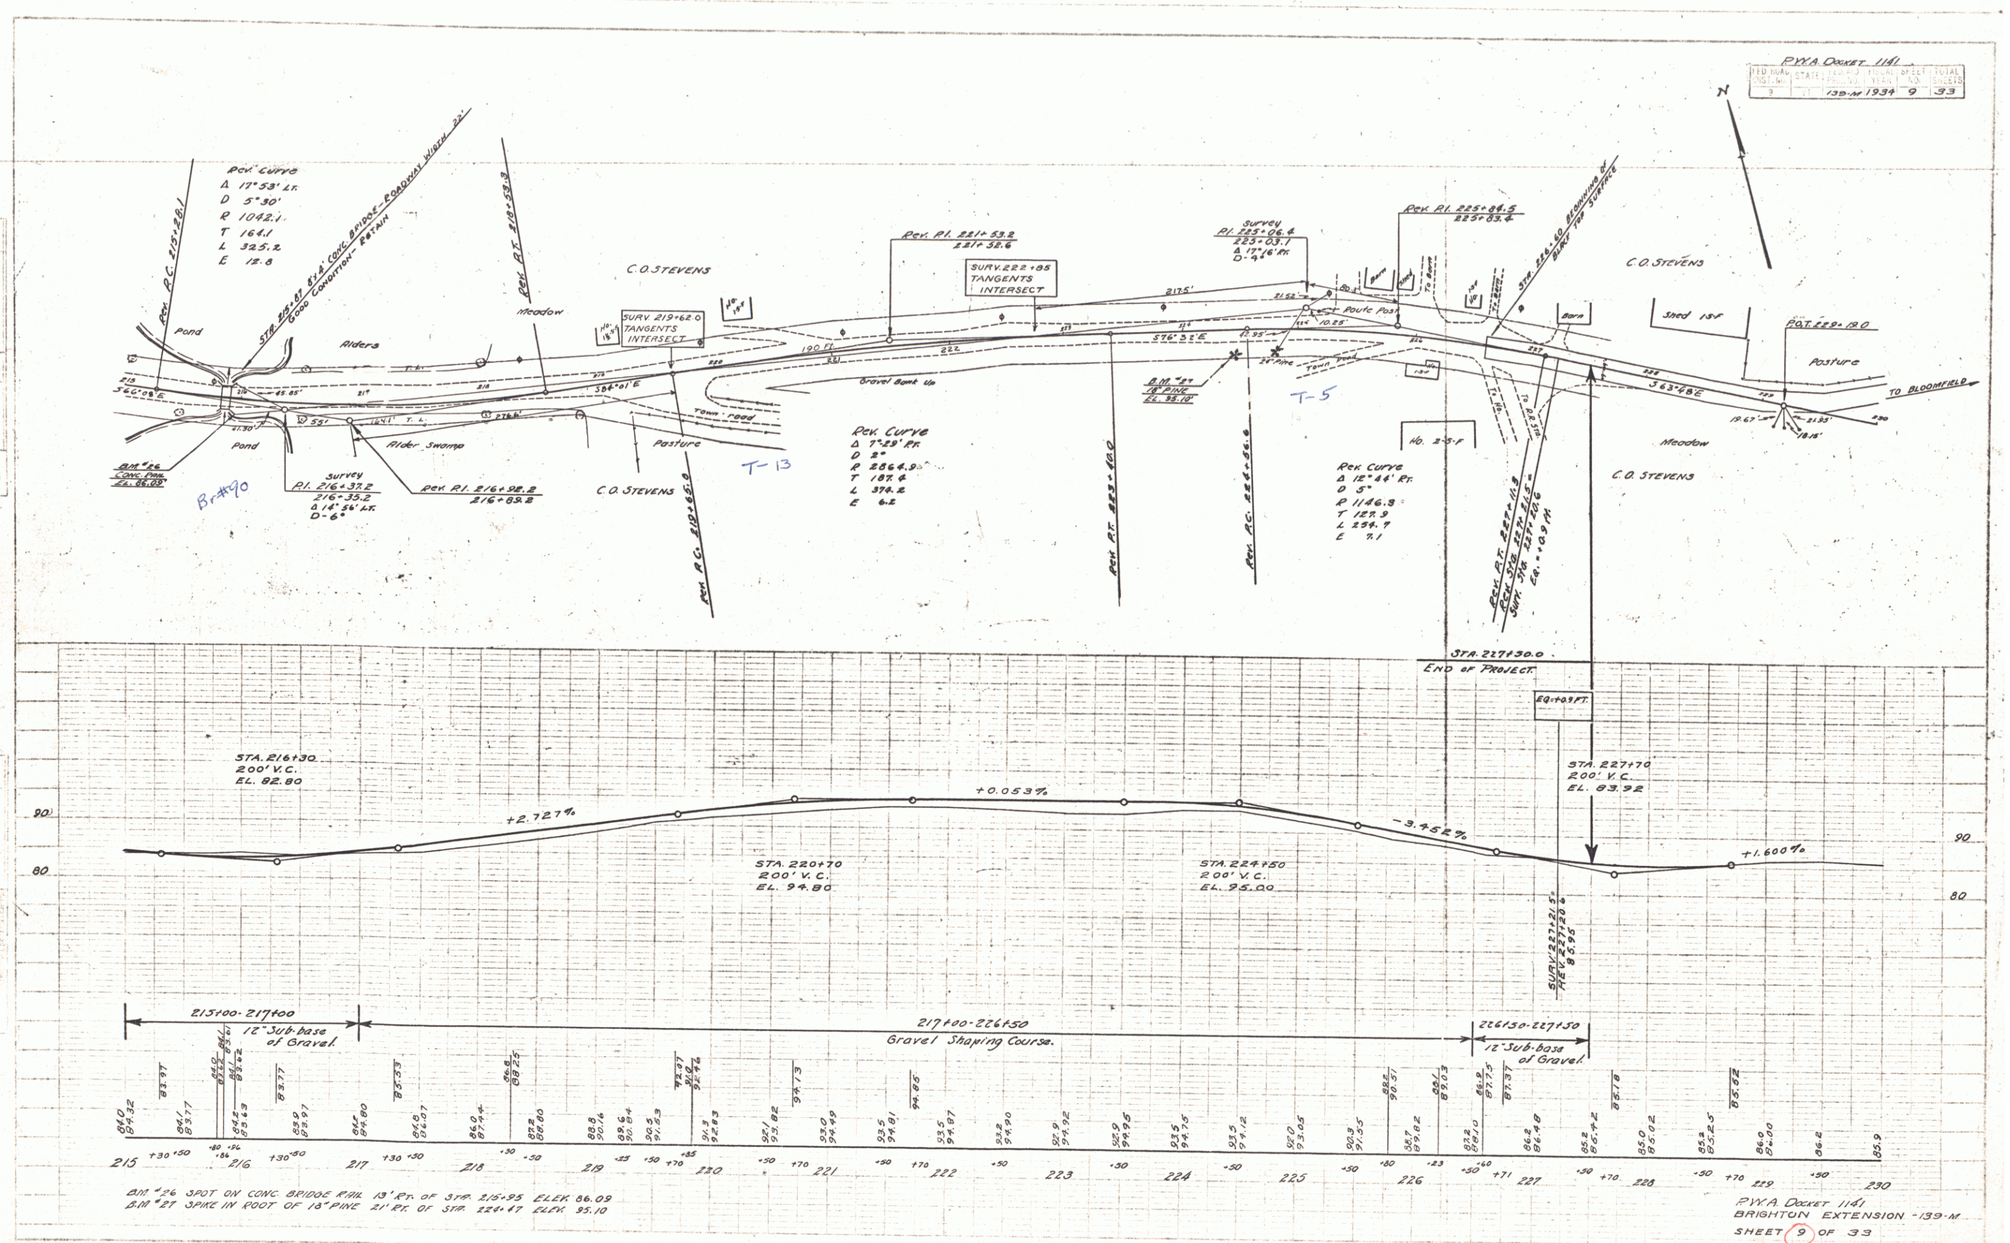

8