FED. ROAD DIST. NO.	STATE	FED. AID PROJ. NO.	FISCAL YEAR	SHEET NO.	TOTAL SHEETS
9	VT.	139F(1)	1941	15	119

PARCEL	INSTRUMENT	DATE	GRANTOR	GRANTEE	RECORDED	REMARKS
A	Q.C.D.	8-2-40	N.H.-VT LUMBER CO.	STATE OF VT	BLOOMFIELD BOOK 13 PAGE 281-84 DATE 8-24-40	4 Cult.

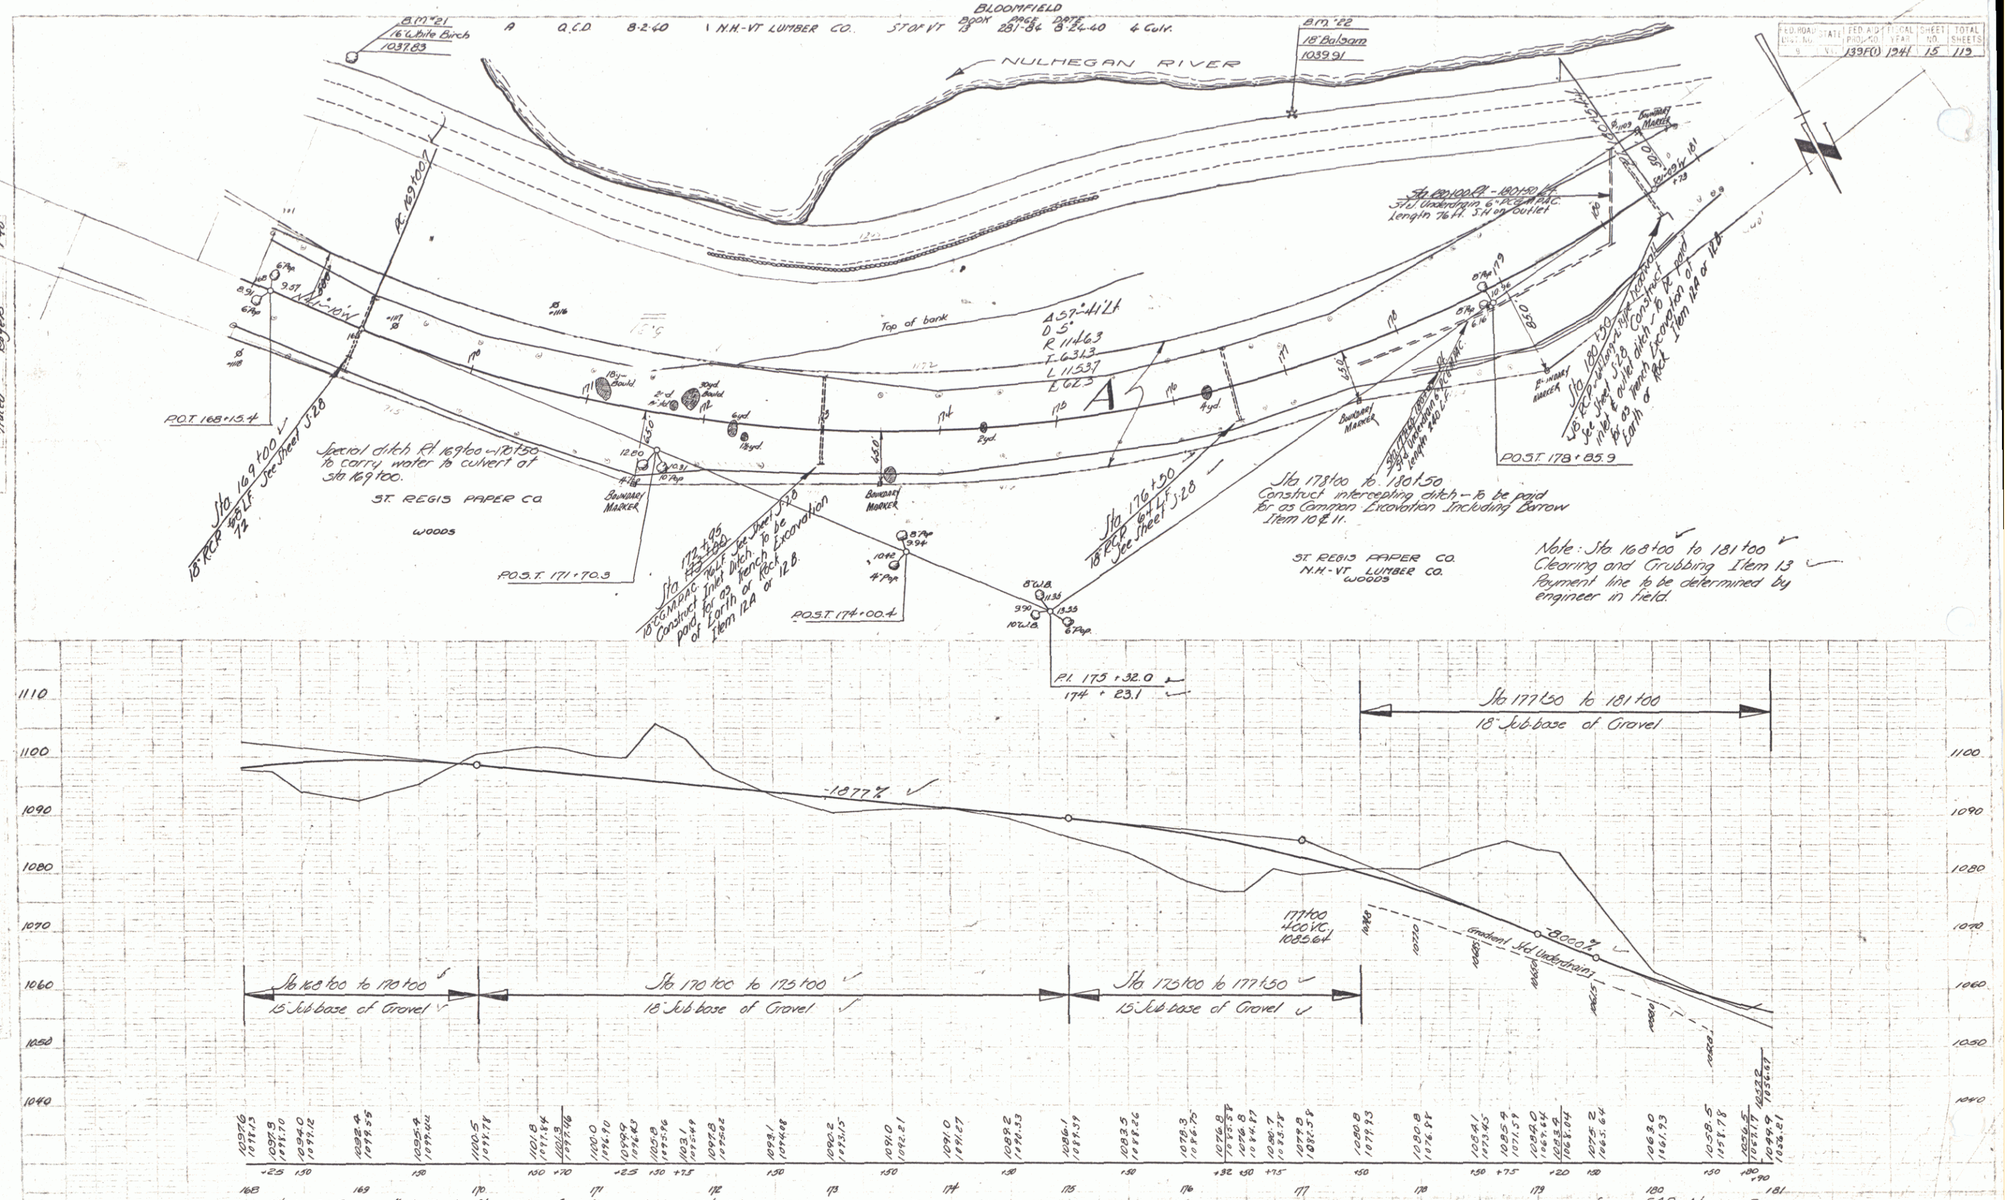

SERIES HAP No. 139-F (1)
SHEET 15 of 119 SHEETS

13