FAP 90-C RESET CABLE GUARD RAIL			
STATION	RT	LT	ANCHORS
270+70	96	80	

FAP 90-C WOOD GUARD RAIL		
STATION	RT	LT
280+50		24

FAP 90-C WOOD GUIDE POSTS		
STATION	RT	LT
280+56	14	

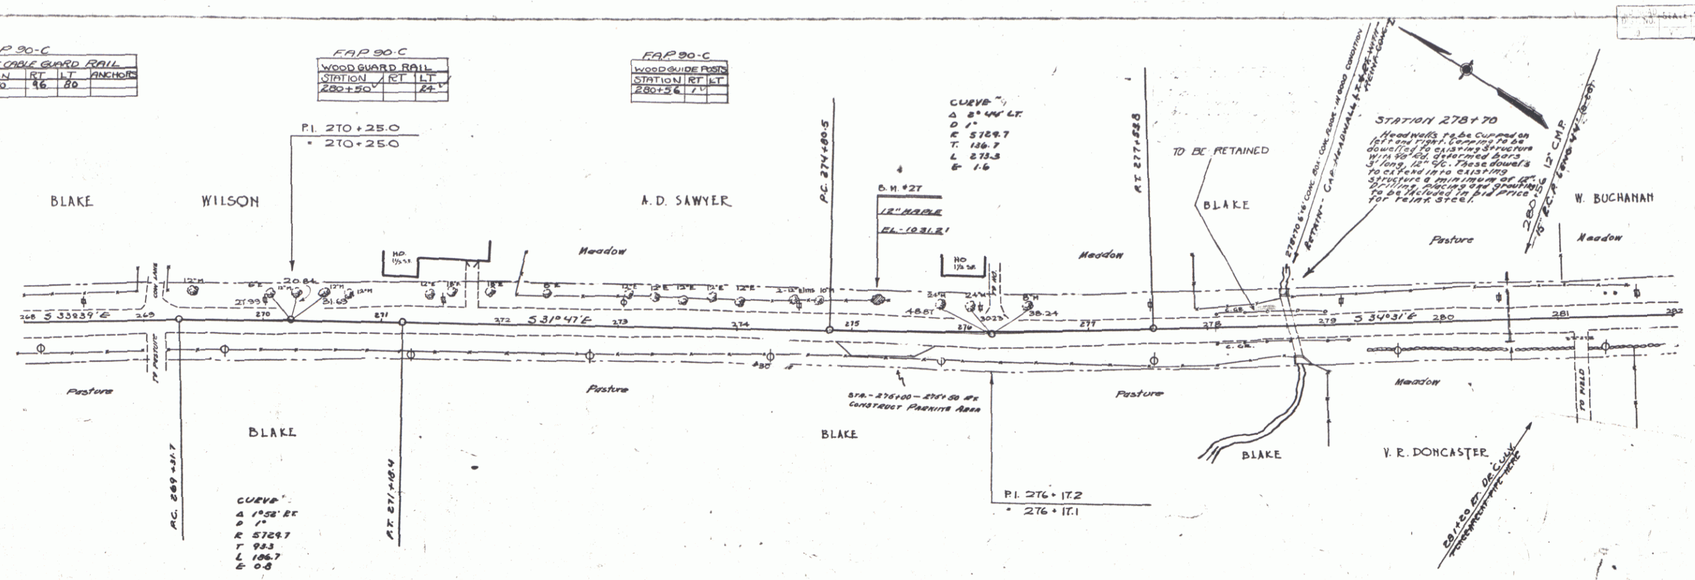

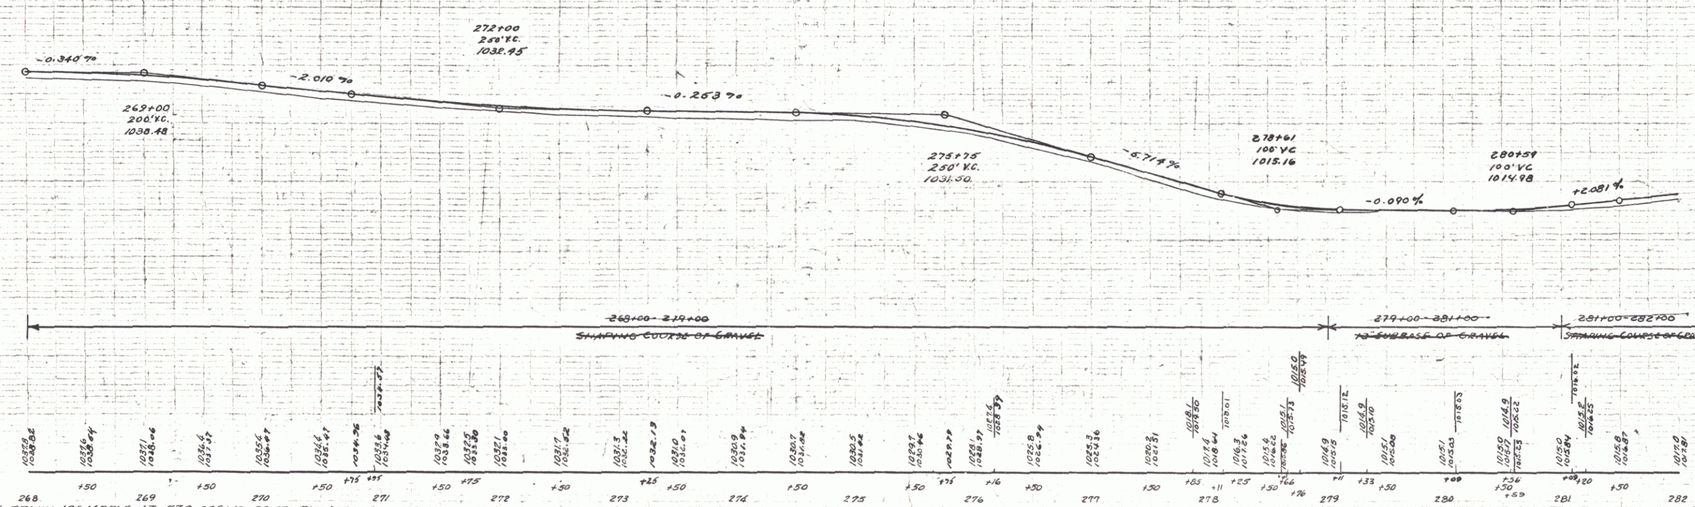

B.M. #27 S.I. TRUNK 12" MAPLE - LT - STA 275+17 - 24 FT. - EL. - 1031.21

SERIES F.A.P. NO. 90-C.
SHEET 6 OF 15

4