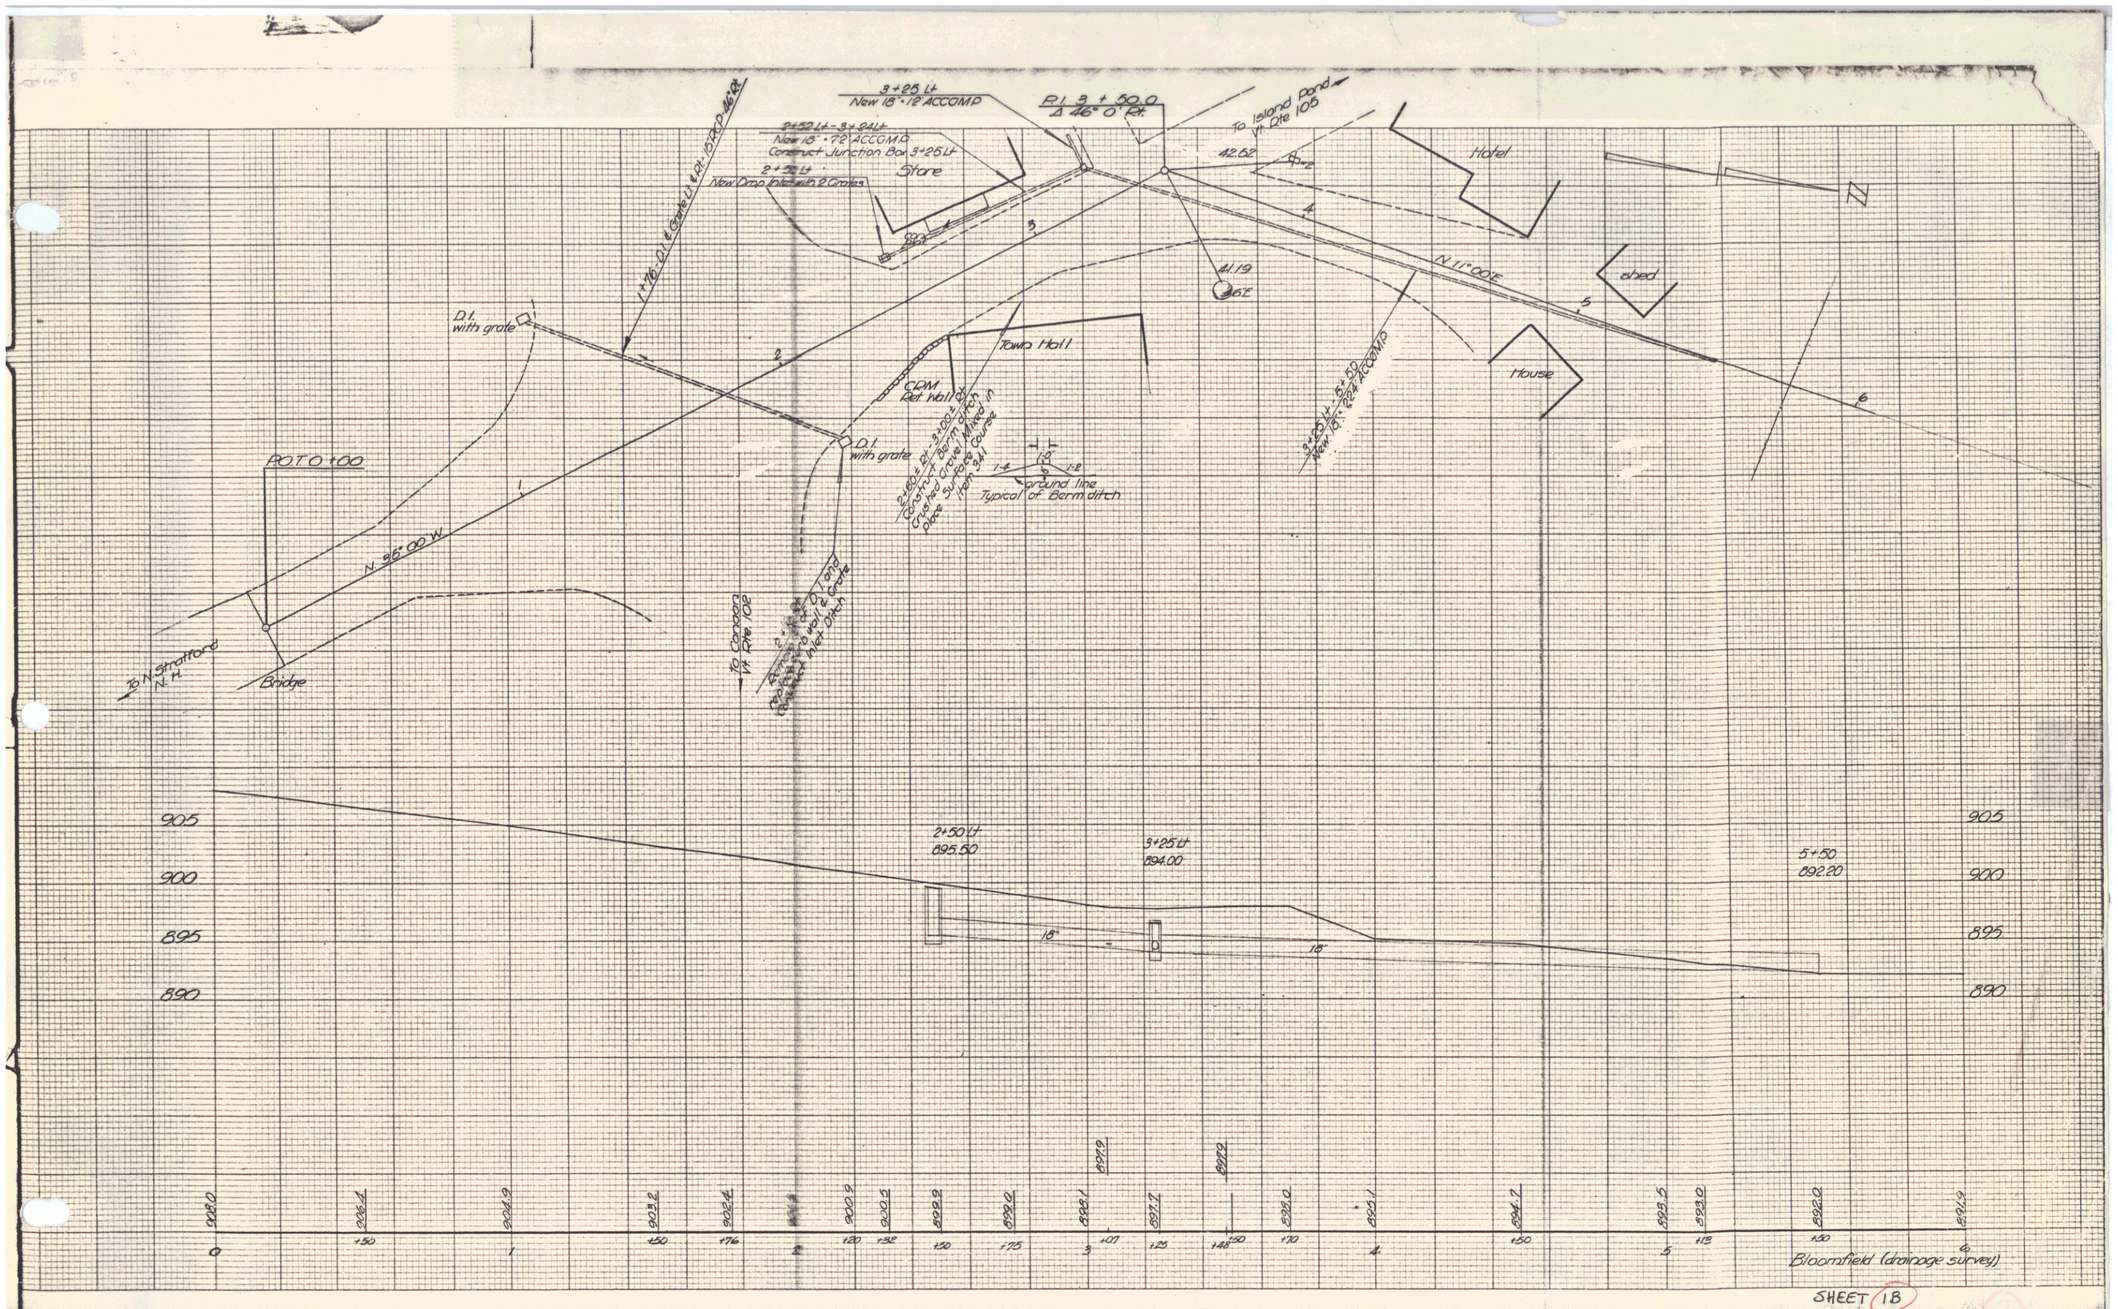
3+25 Lt
New 18" 12' ACCOMP
P.I. 3+50.0
Δ 46° 0' Rt.
To Island Pond
Vt. Rte 105
2+52 Lt - 3+94 Lt
New 18" 72' ACCOMP
Construct Junction Box 3+25 Lt
2+52 Lt
New Drop Inlet with 2 Grates
Store
Hotel
42.52
N 11° 00' E
shed
House
Town Hall
D.I. with grate
P.O.T. 0+00
N 55° 00' W
Bridge
To Canaan
Vt. Rte 102
CDM
Ret Wall
Typical of Berm ditch
Ground line
2+50 Lt
895.50
3+25 Lt
894.00
5+50
892.20
905
900
895
890
18"
Bloomfield (drainage survey)
SHEET 1B