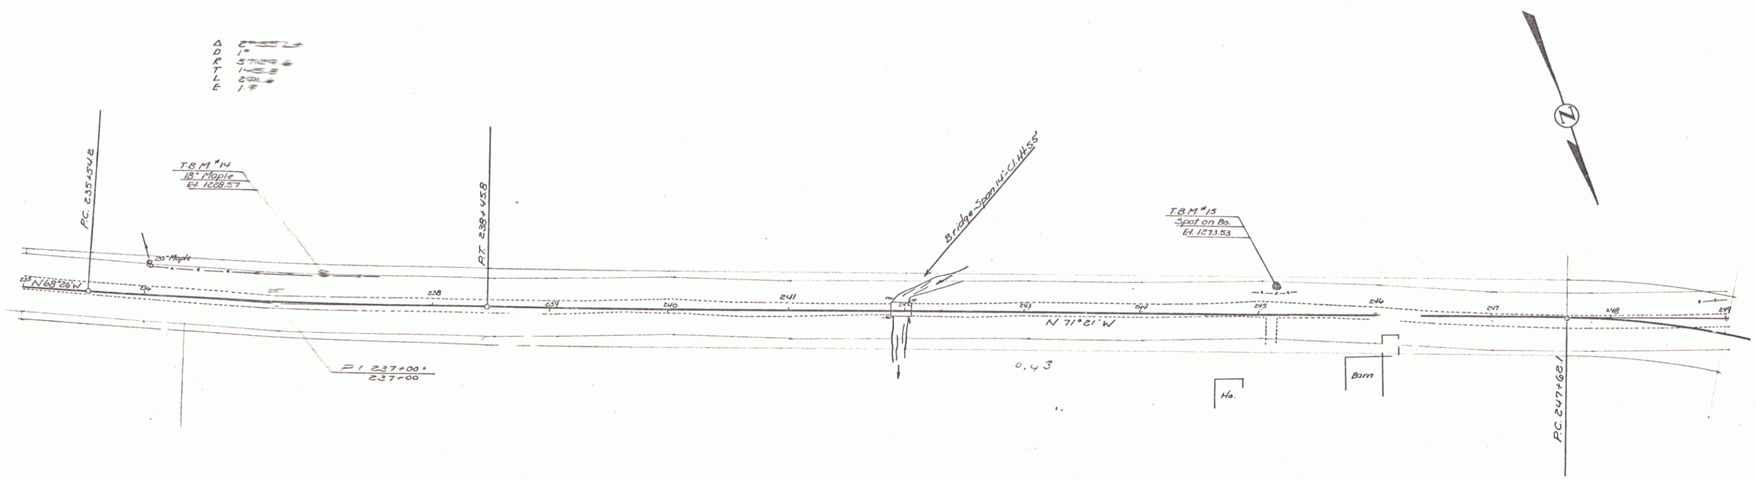

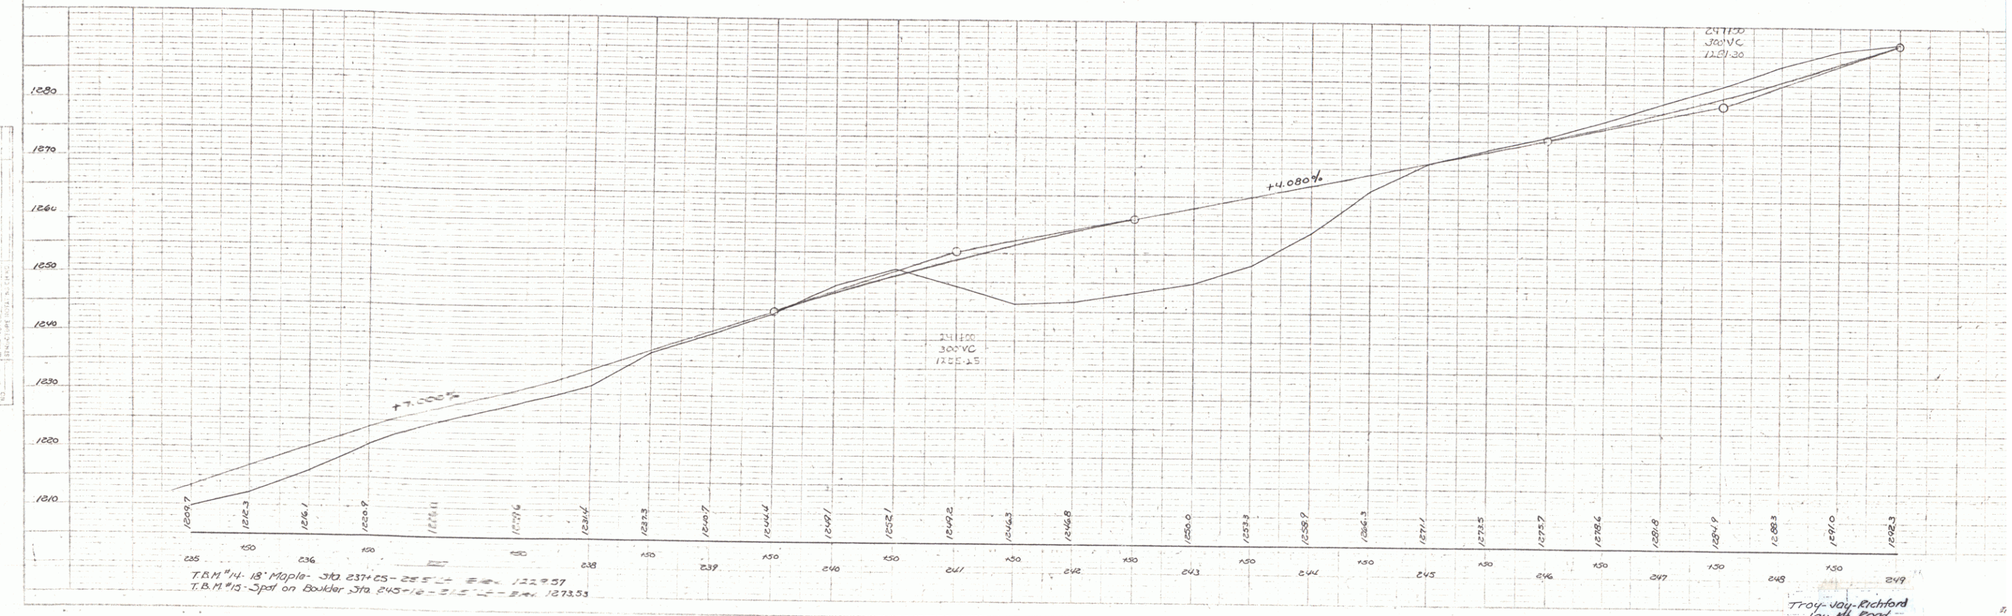

PLAN
VERTICAL
HORIZONTAL
NOTE BOOK
HIGHWAY PROJECT
NO.
Troy
G.M. Lane - Oct. Nov. '38
G.M. Lane - Oct. Nov. '38
F.A.O. Neill
12-9-38

G.M. Lane Oct.-Nov. '38
F.A.O. Neill
NOTE BOOK
HIGHWAY PROJECT
NO.

Troy-Joy-Richford
Joy Mt. Road
Series ST No. 2060-L
Sheet 10 of Sheets

10