NEW REINF CONC PIPE CULVERTS REQUIRED

Station	Diam.	Length	Conc B	Steel
186+90	18"	36 ft.	3.0 cy.	33#

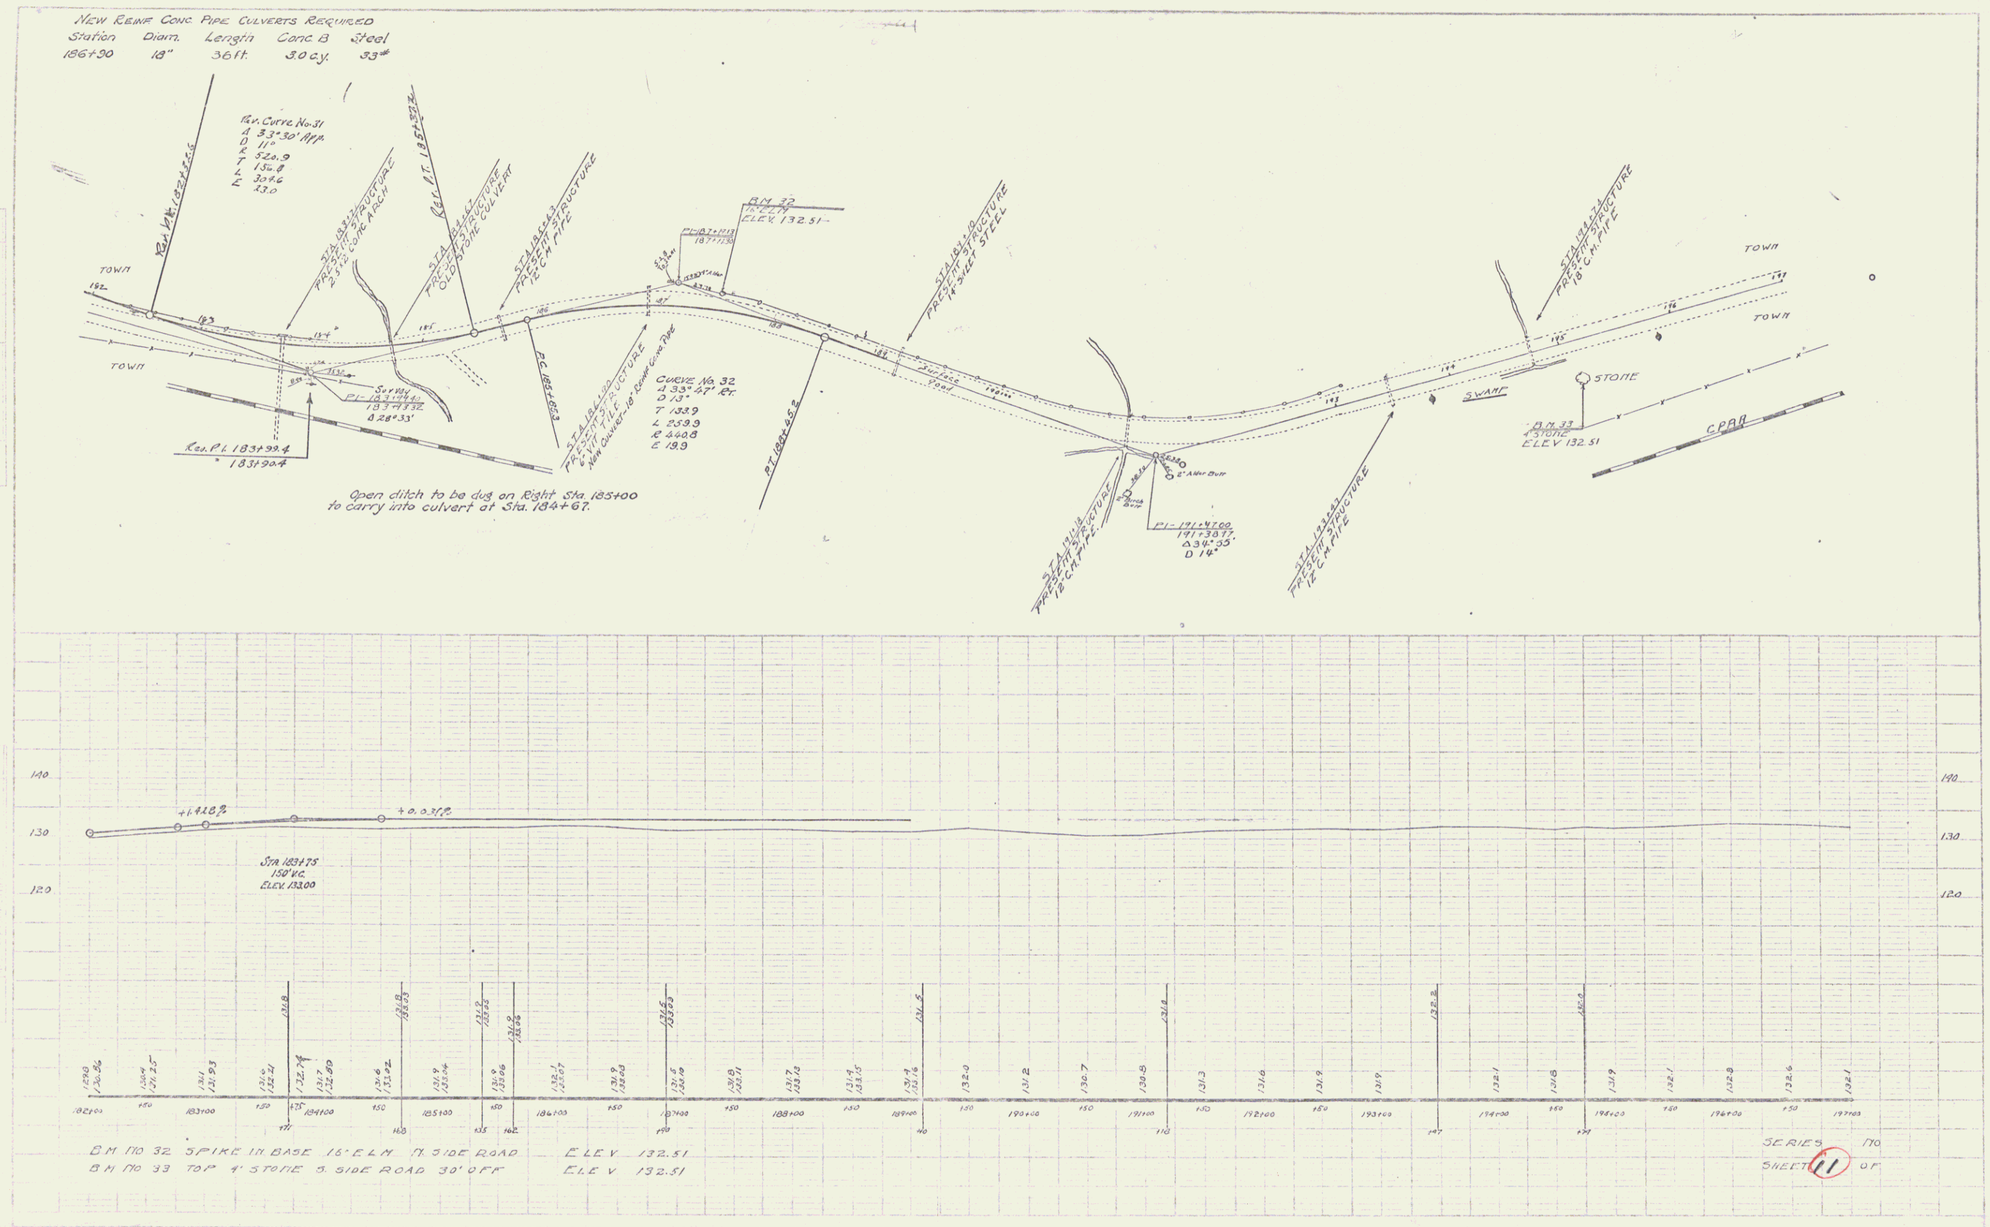

6