CABLE GUARD RAIL REQUIRED

Station	Left or Right	Length
213+00-217+85	Right	485 ft.

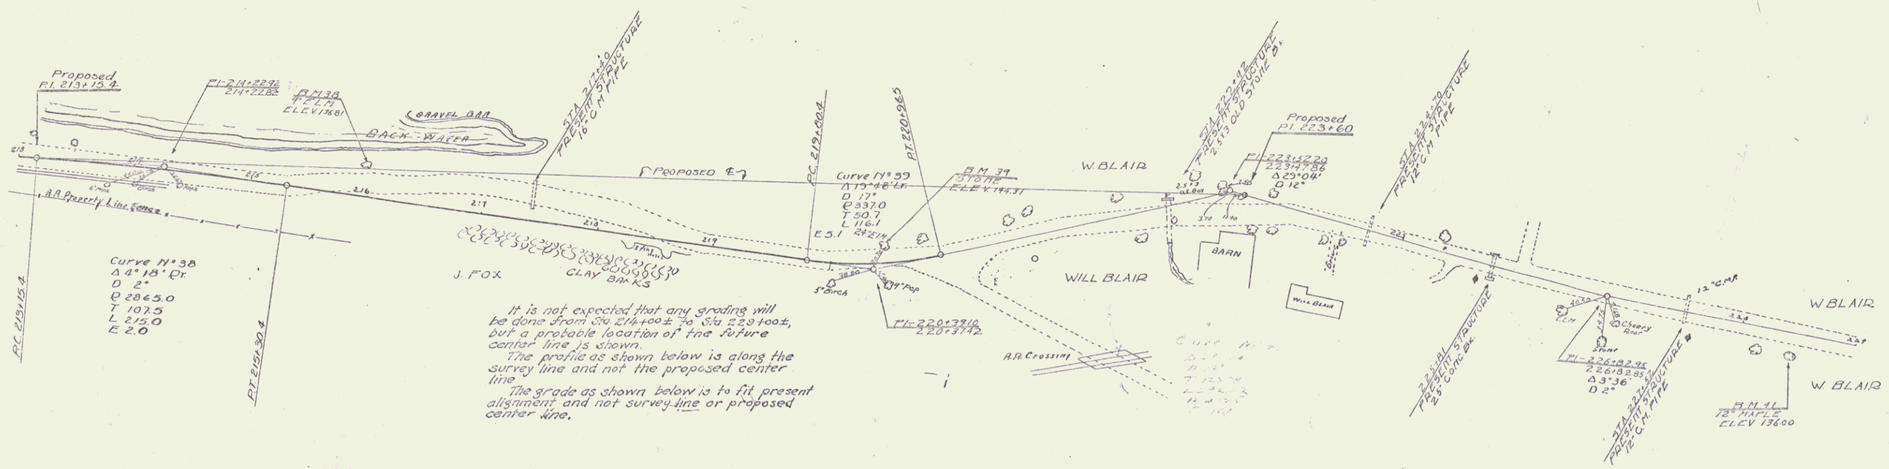

It is not expected that any grading will be done from Sta 214+00± to Sta 228+00±, but a preferable location of the future center line is shown.

The profile as shown below is along the survey line and not the proposed center line.

The grade as shown below is to fit present alignment and not survey line or proposed center line.

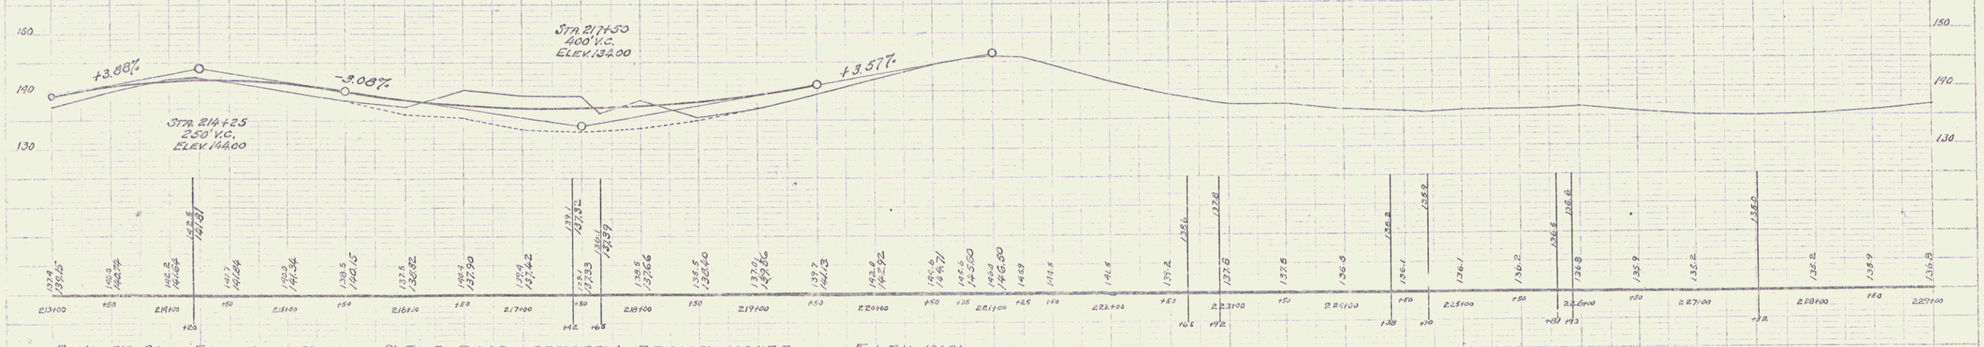

B.M. NO 38 SPIKE IN 9" ELM N. SIDE ROAD OPPOSITE A. BROWN HOUSE ELEV 136.81
B.M. NO 39 TOP STONE AT BASE 24" ELM N. SIDE ROAD ELEV 144.31
B.M. NO 40 TOP 2" ROCK S. SIDE ROAD FRONT YELLOW HOUSE ELEV 138.56
B.M. NO 41 SPIKE IN BASE BACKSIDE 12" MAPLE S. SIDE ROAD W. END ROW MAPLES ELEV 136.00

SERIES NO.
SHEET 13 OF

8