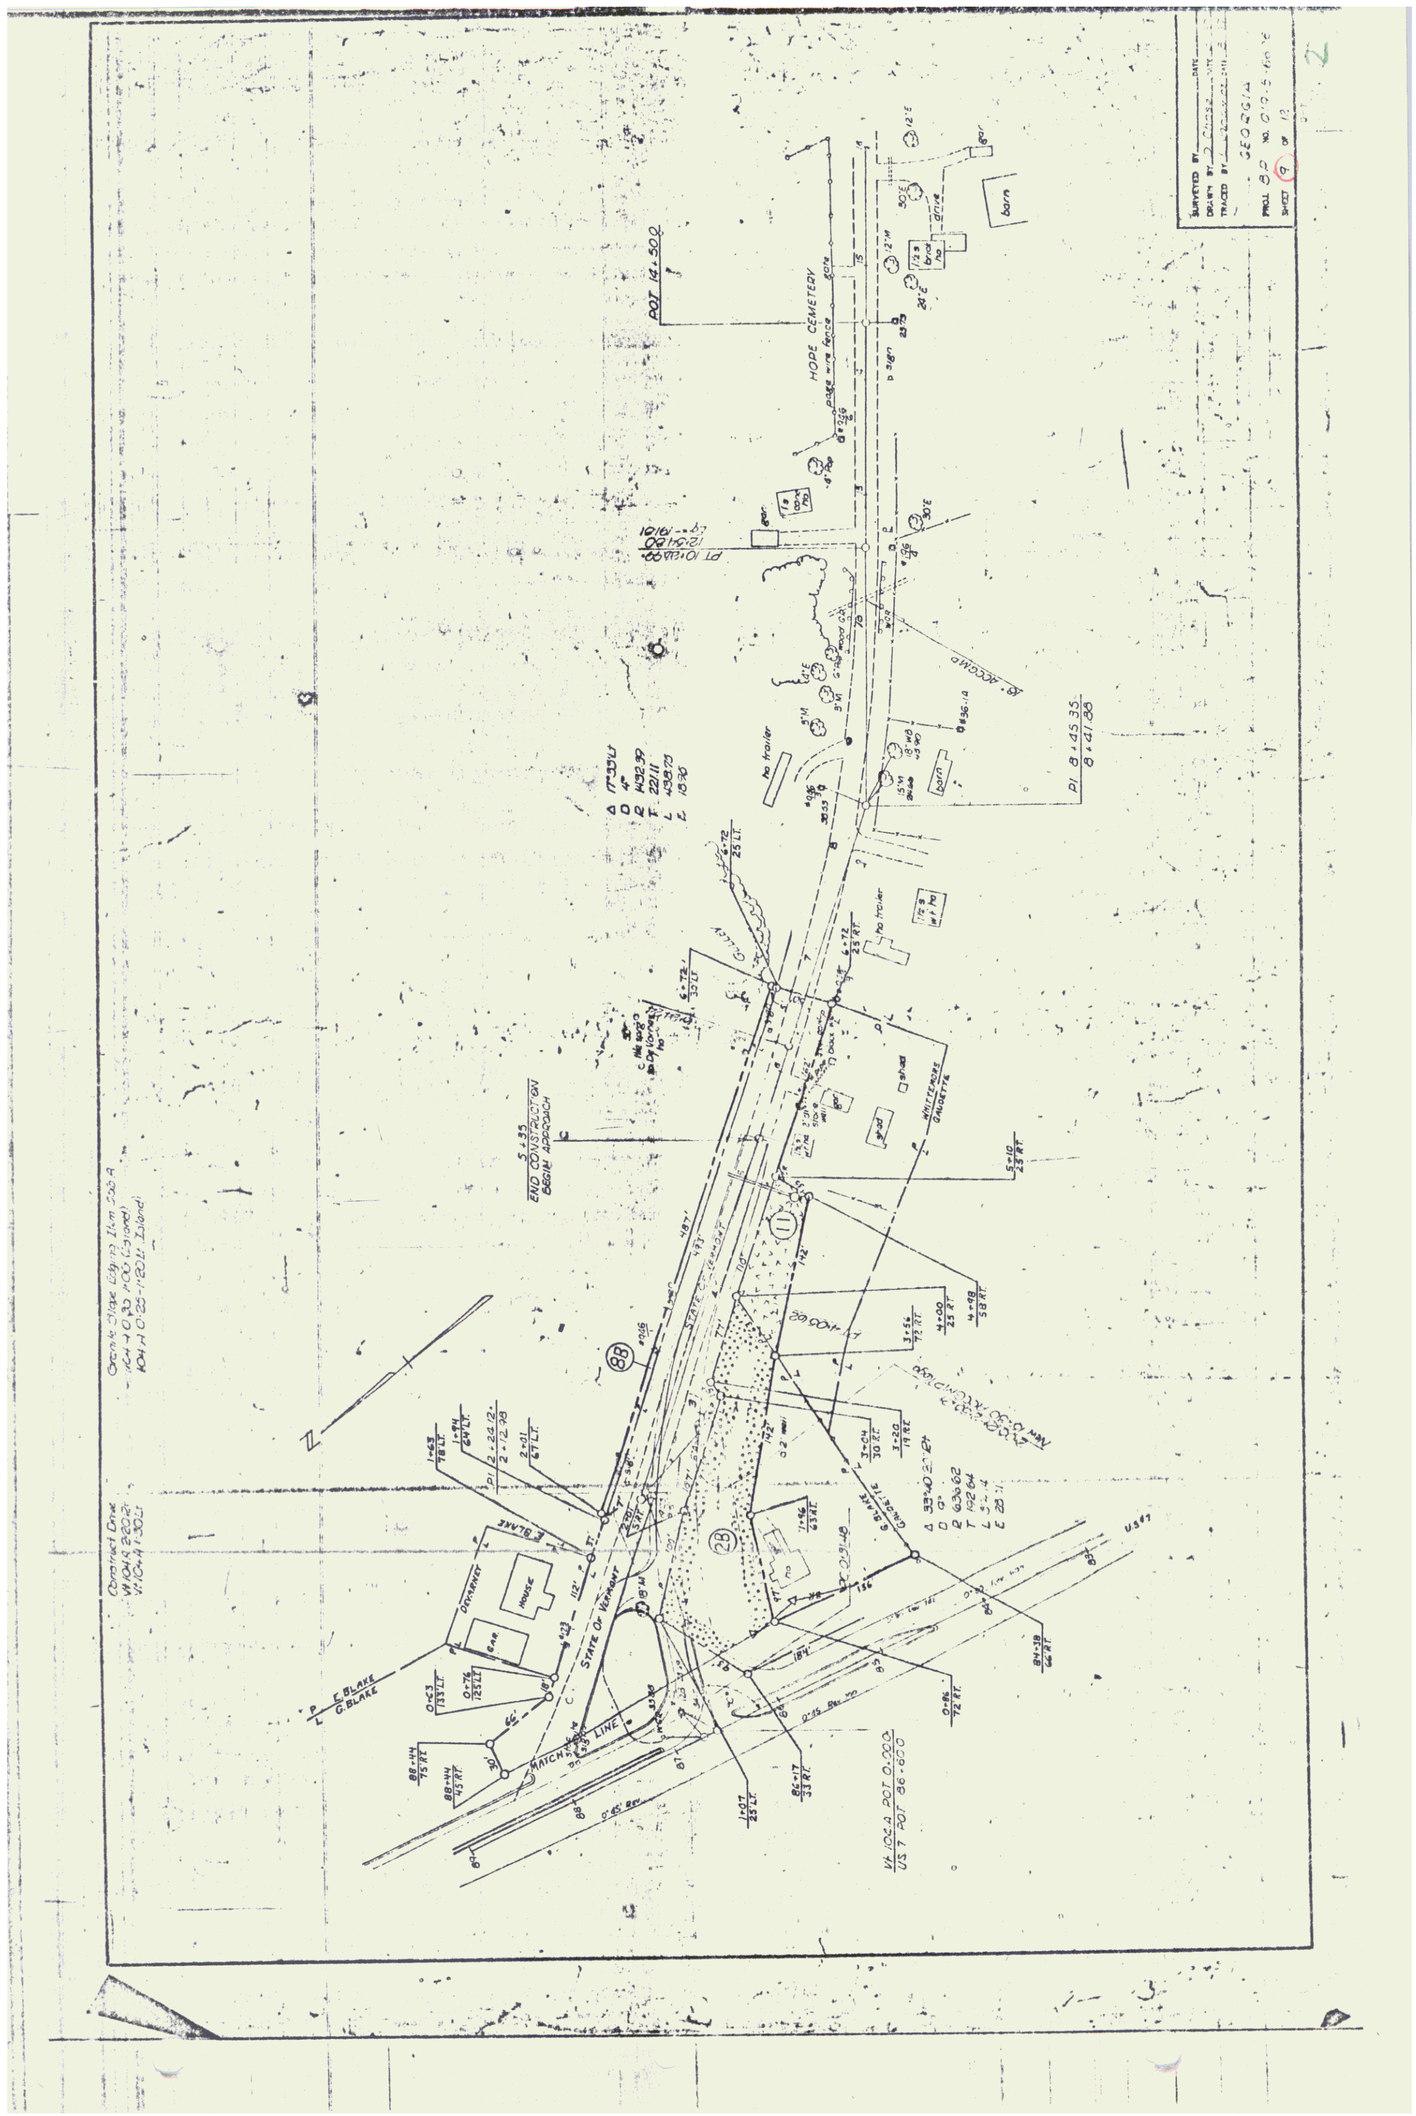
HOPE CEMETERY
END CONSTRUCTION
BEGIN APPROACH
STATE OF VERMONT
MAIN LINE
BLAKE
HOUSE
barn
GEORGIA
SURVEYED BY
DRAWN BY
TRACED BY
DATE
SHEET 9 OF 12