



(To Be Returned To R.O.W. Division)

PERPETUAL
TOWN FILE
RIGHT-OF-WAY DIVISION
B.P. # 14
M.P. 9.78

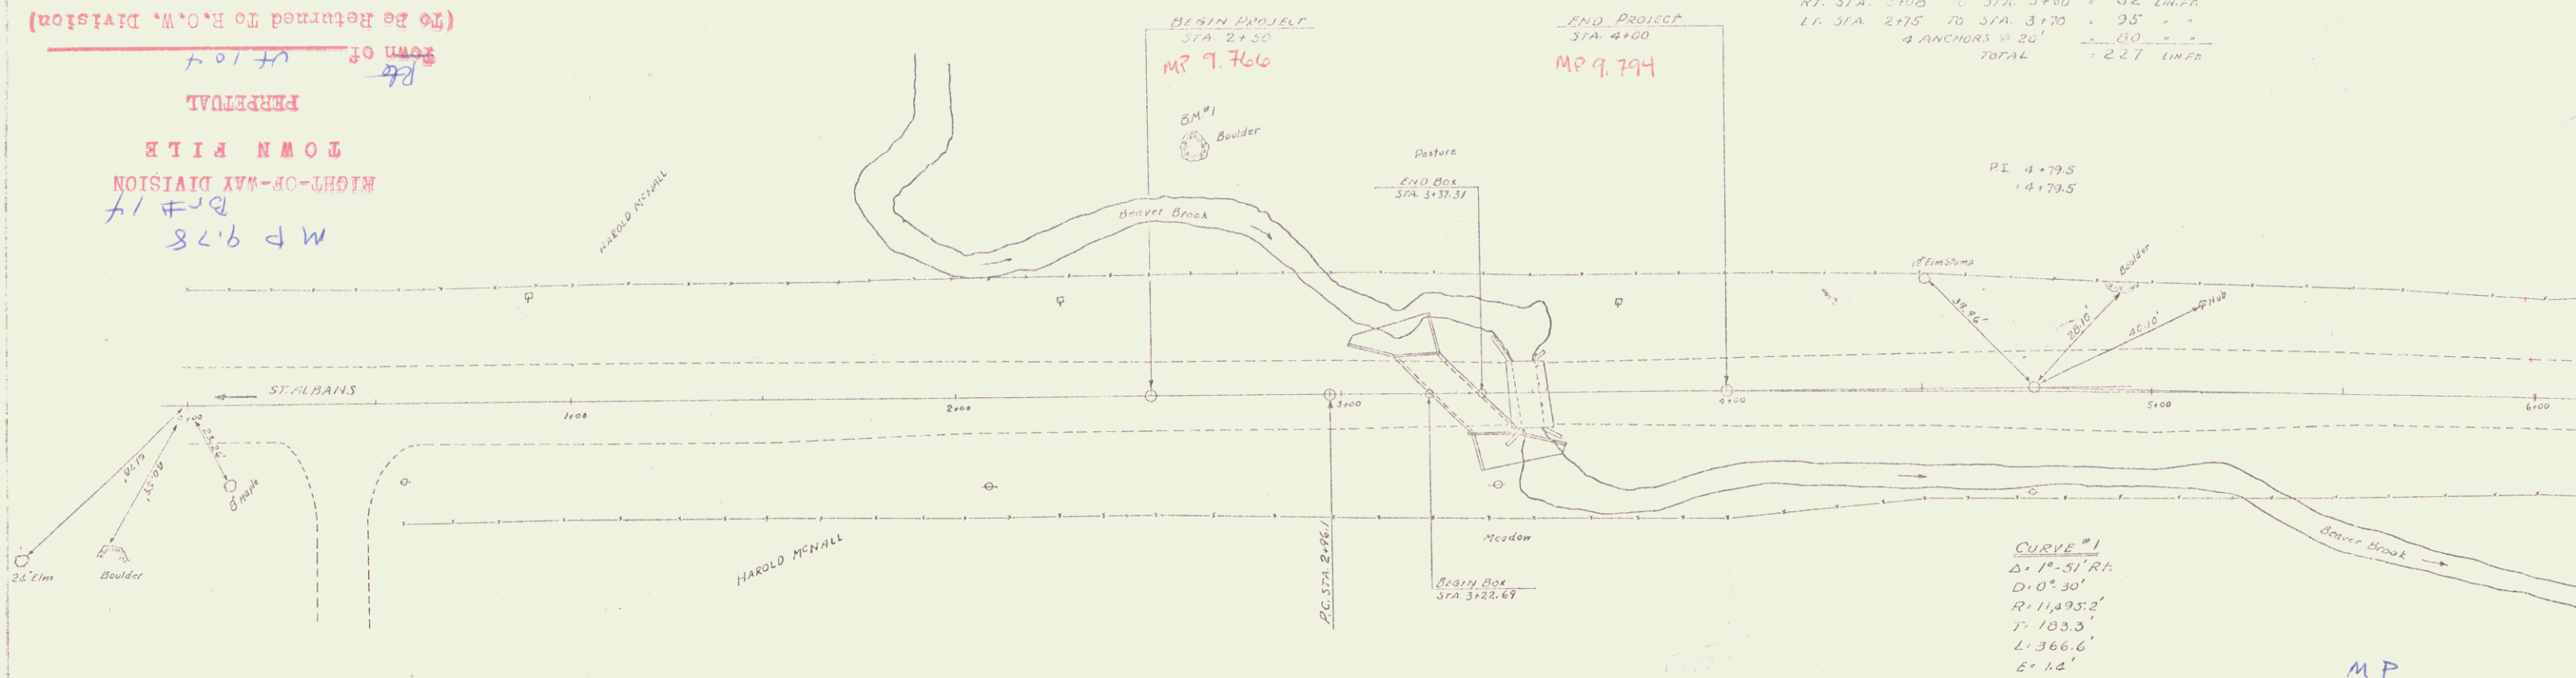

B.P. #1, POINT 300' ON BOULDER, 64' IN STA 2+62, ELEV. 100.0

NOTE:
REMOVAL OF PRESENT STRUCTURE TO BE
PAID FOR AT UNIT PRICE BID FOR COMMON
EXCAVATION EXCEPT WHERE SAME FALLS
WITHIN LIMITS OF STRUCTURE EXCAVATION.

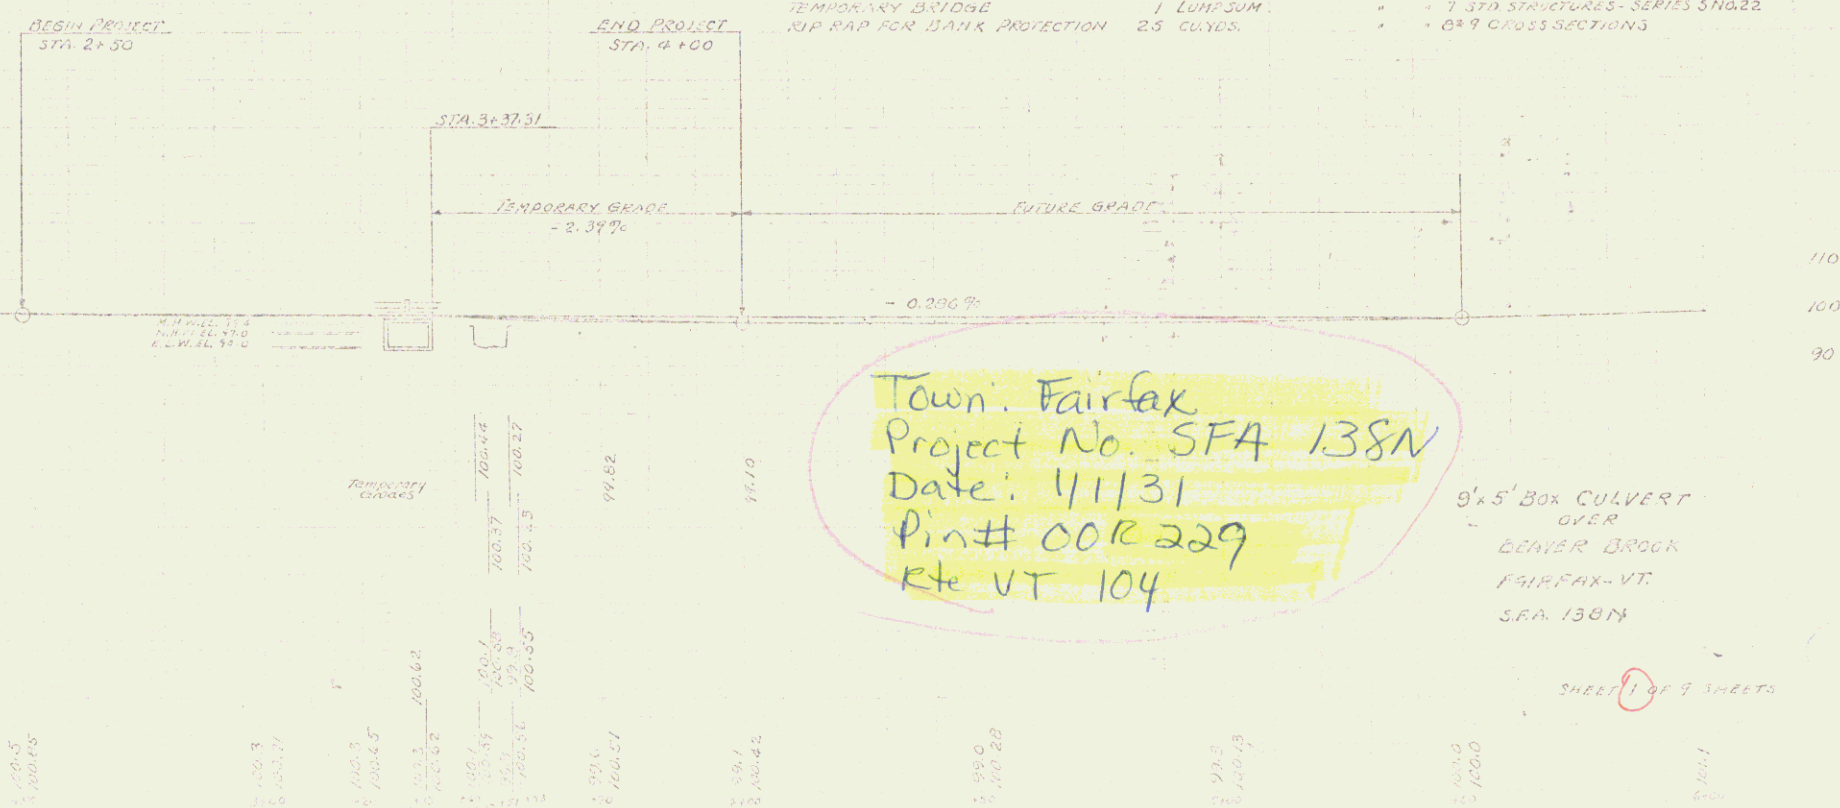

Town: Fairfax
Project No. SFA 138N
Date: 4/1/31
Pin# 00R229
Rt. VT 104

9'x5' Box CULVERT
OVER
BEAVER BROOK
FAIRFAX-VT.
SFA 138N

SHEET 1 OF 7 SHEETS