CORPS OF ENGINEERS

U. S. ARMY

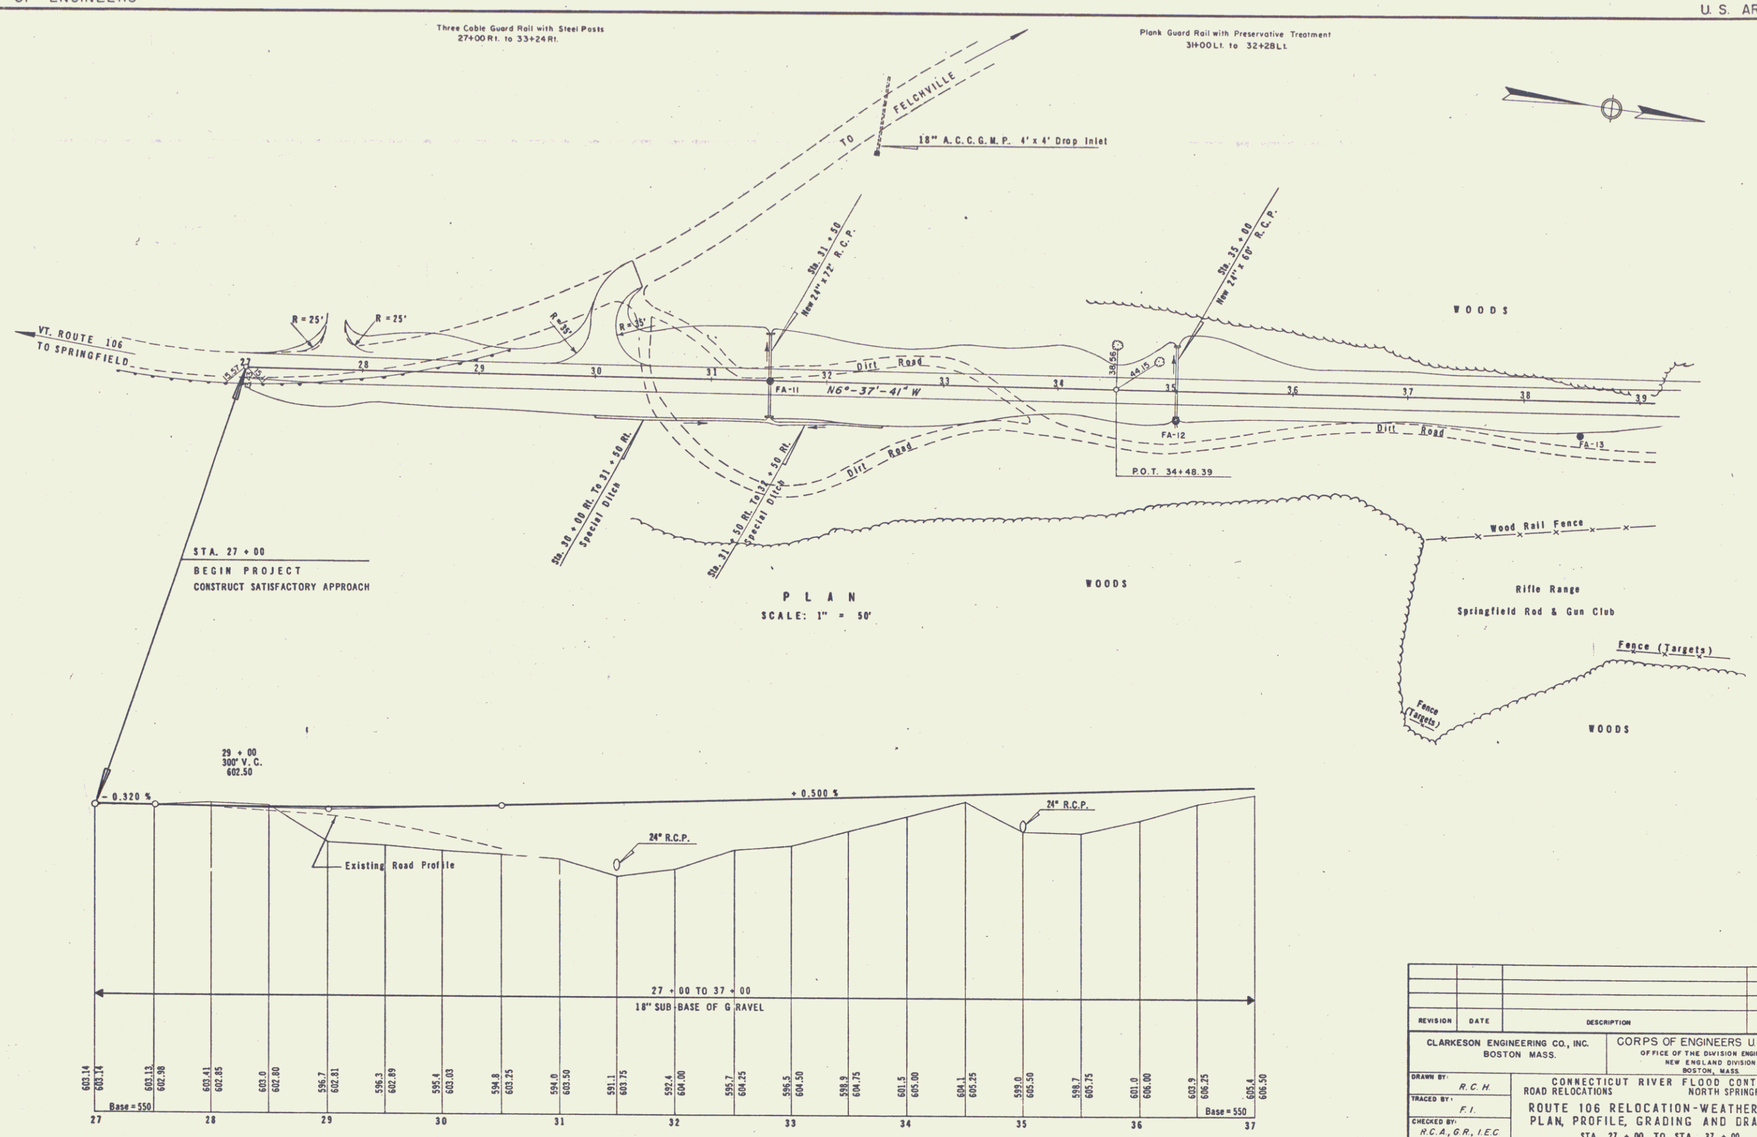

REVISION	DATE	DESCRIPTION	BY

CLARKESON ENGINEERING CO., INC.
BOSTON MASS.

CORPS OF ENGINEERS U.S. ARMY
OFFICE OF THE DIVISION ENGINEER
NEW ENGLAND DIVISION
BOSTON, MASS.

DRAWN BY: R.C.H.
TRACED BY: F.I.
CHECKED BY: H.C.A., G.R., I.E.C.
SUBMITTED: [signature]
APPROVED: [signature] CHIEF ENGINEERING DIV.
APPROVED: [signature] LT. COL. E. FOR THE DIVISION ENGINEER

CONNECTICUT RIVER FLOOD CONTROL
ROAD RELOCATIONS NORTH SPRINGFIELD DAM

ROUTE 106 RELOCATION-WEATHERSFIELD
PLAN, PROFILE, GRADING AND DRAINAGE
STA. 27 + 00 TO STA. 37 + 00

BLACK RIVER VERMONT

DATE JULY 1 1958

SCALE: AS SHOWN
SPEC. NO. CIVENG 19-06-59-5

DRAWING NUMBER
CT-1-4461

SHEET 9 OF 99

3