CORPS OF ENGINEERS

U. S. ARMY

Three Cable Guard Rail with Steel Posts
49 +55 Lt. to 57 +55 Lt.

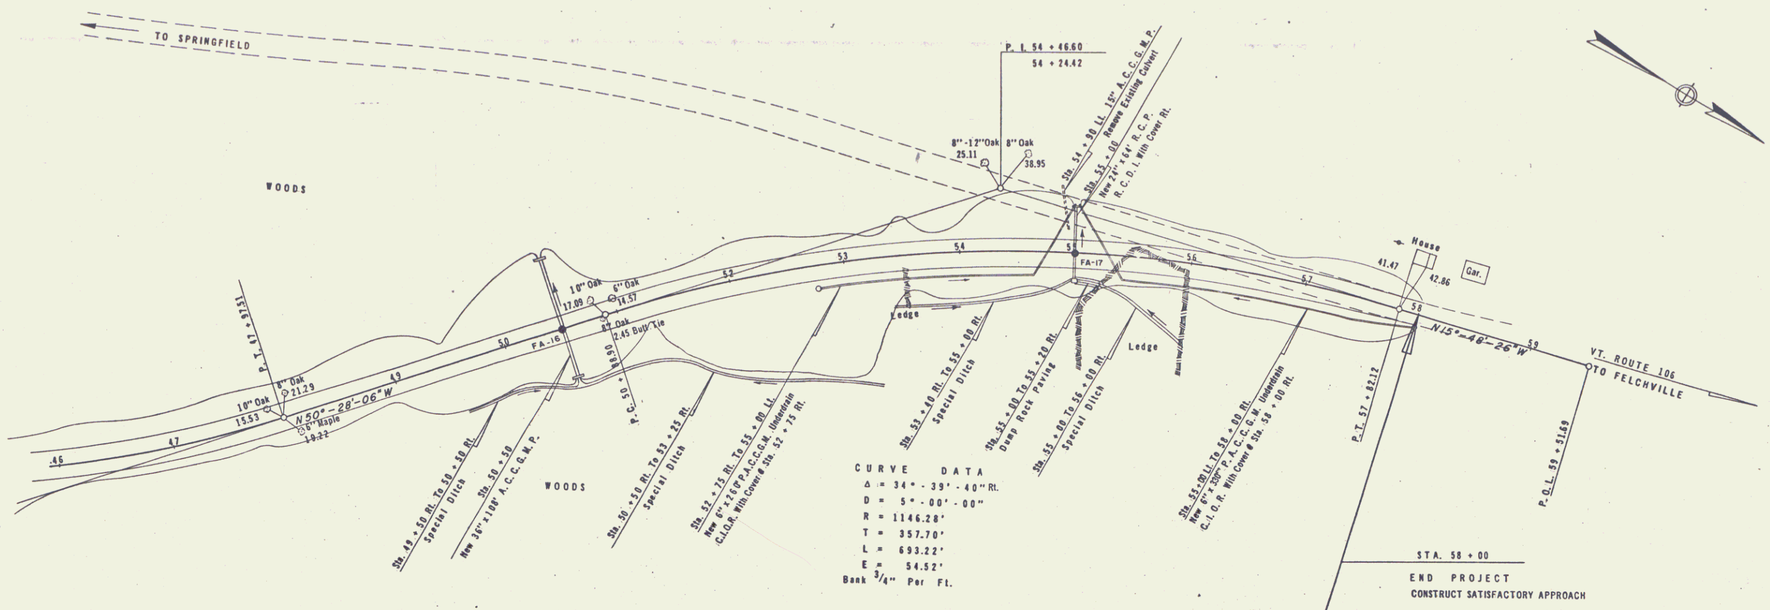


| REVISION | DATE | DESCRIPTION | BY |
|---|---|---|---|

CLARKESON ENGINEERING CO., INC.
BOSTON MASS.

CORPS OF ENGINEERS U.S. ARMY
OFFICE OF THE DIVISION ENGINEER
NEW ENGLAND DIVISION
BOSTON, MASS

DRAWN BY: R.C.H.
TRACED BY: F.I.
CHECKED BY: R.C.A., G.R., I.E.C.
SUBMITTED: H. Clarkson
APPROVED: Arthur Moon Jr. CHIEF ENGINEERING DIV.

CONNECTICUT RIVER FLOOD CONTROL
ROAD RELOCATIONS NORTH SPRINGFIELD DAM

ROUTE 106 RELOCATION-WEATHERSFIELD
PLAN, PROFILE, GRADING AND DRAINAGE

STA. 48 + 00 TO STA. 58 + 00

BLACK RIVER VERMONT

APPROVED: W. H. Sidell LT. COL. C.E. FOR THE DIVISION ENGINEER

DATE JULY 1958

SCALE: AS SHOWN | SPEC. NO. CIVENG-19-016-59-5

DRAWING NUMBER CT-I-4463

SHEET 11 OF 99