CORPS OF ENGINEERS

U.S. ARMY

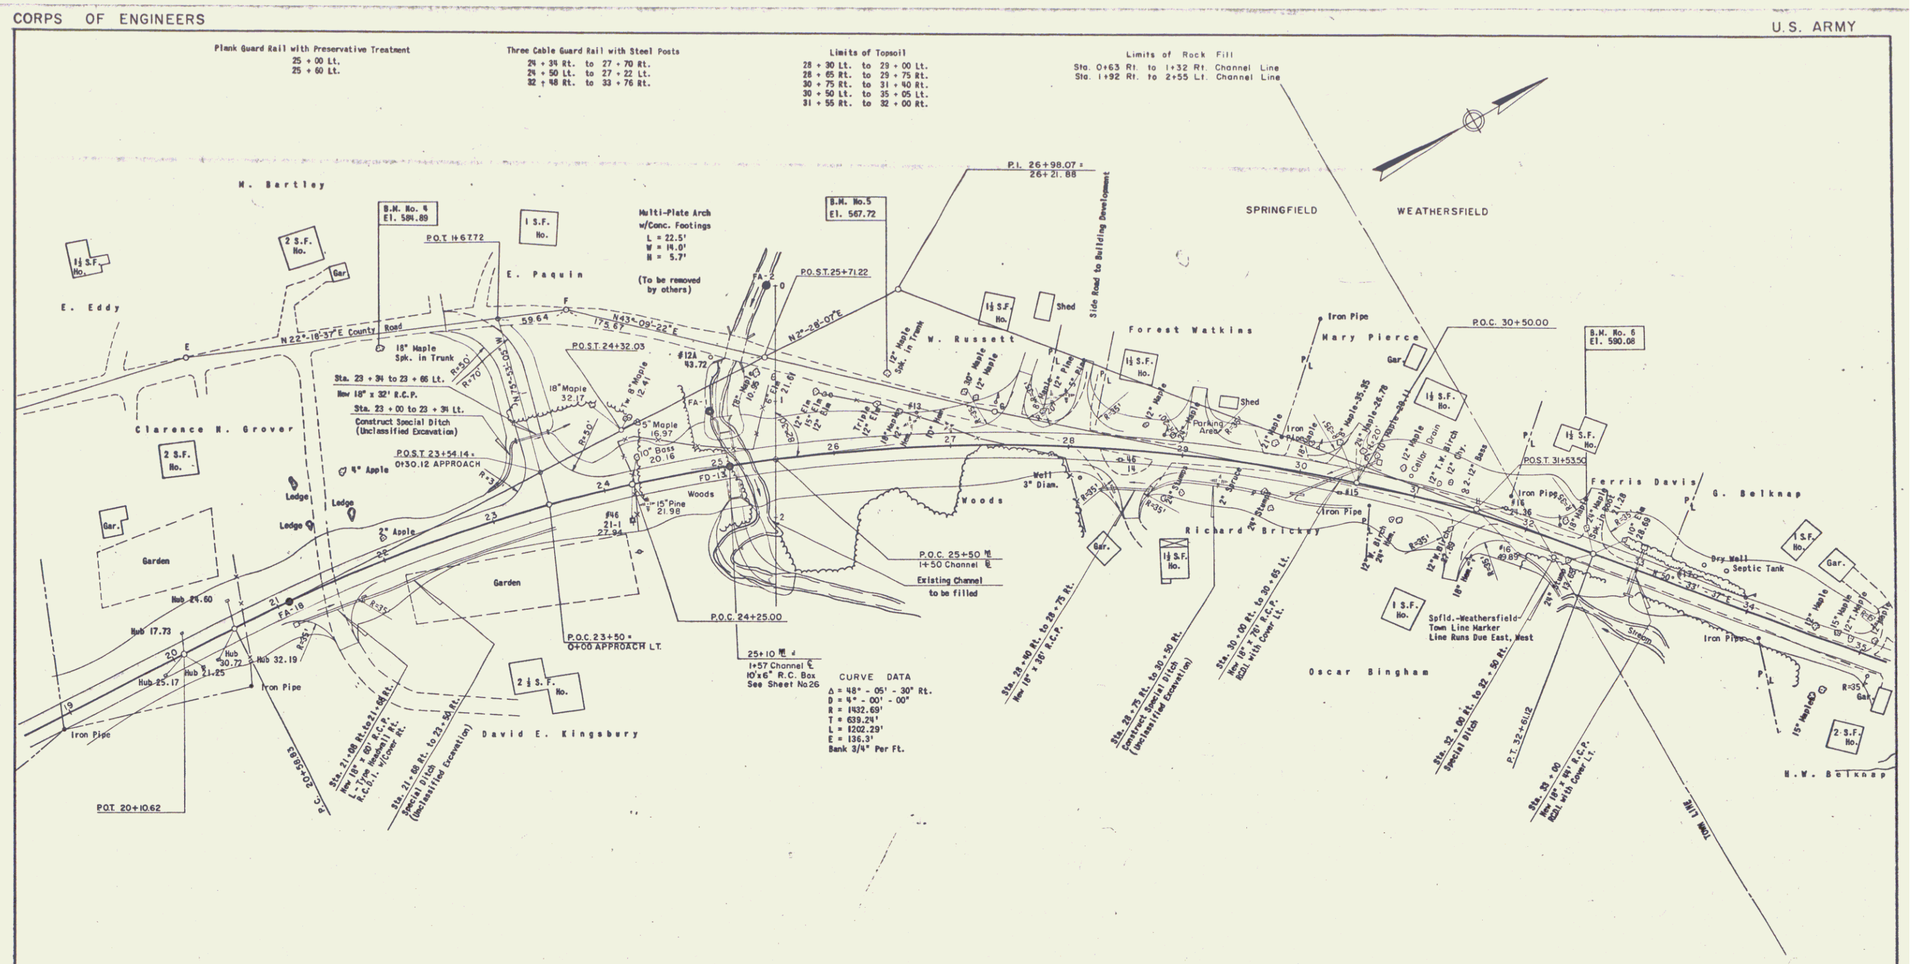

REVISION	DATE	DESCRIPTION	BY

CLARKESON ENGINEERING CO., INC.
BOSTON, MASS.

CORPS OF ENGINEERS U.S. ARMY
OFFICE OF THE DIVISION ENGINEER
NEW ENGLAND DIVISION
BOSTON, MASS.

DRAWN BY: J.N.
TRACED BY: F.I.
CHECKED BY: R.C.A., G.R., I.E.C.
SUBMITTED: R.C. Clarkson
APPROVED: Franklin Laden
CHIEF ENGINEERING DIV.
APPROVED: Raymond A. Herbert
COL. C.E. FOR THE DIVISION ENGINEER

CONNECTICUT RIVER FLOOD CONTROL
ROAD RELOCATIONS NORTH SPRINGFIELD DAM

ROUTE 106 RELOCATION
SPRINGFIELD-WEATHERSFIELD
PLAN, GRADING AND DRAINAGE

STA. 19 + 00 TO STA. 35 + 00

BLACK RIVER VERMONT

DATE JULY 1958

SCALE 1" = 50' SPEC. NO. CIV.ENG.-19-016-58-5

DRAWING NUMBER
CT-1-4466

SHEET 14 OF 99