CORPS OF ENGINEERS

U.S. ARMY

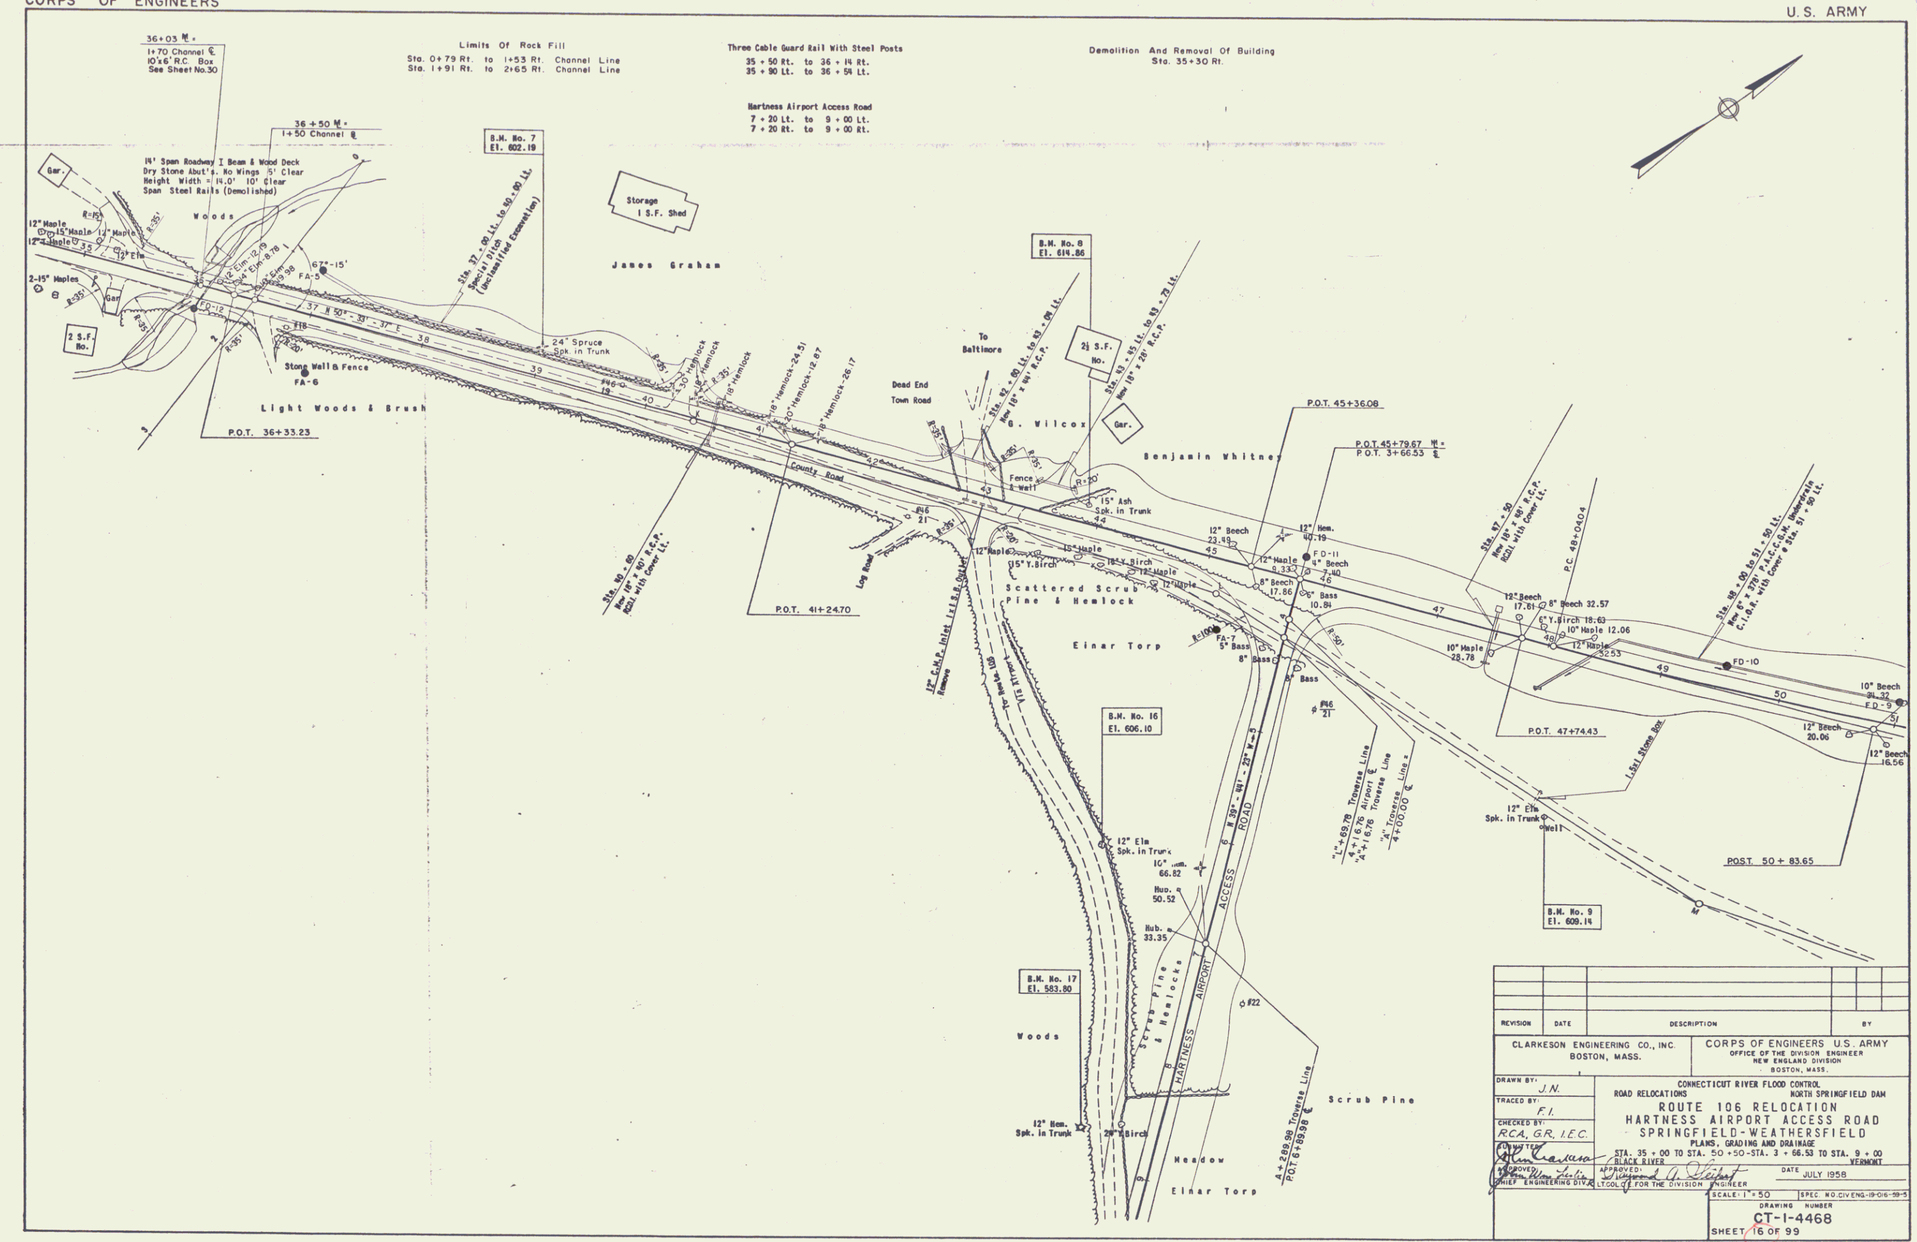

REVISION	DATE	DESCRIPTION	BY

CLARKESON ENGINEERING CO., INC.
BOSTON, MASS.

CORPS OF ENGINEERS U.S. ARMY
OFFICE OF THE DIVISION ENGINEER
NEW ENGLAND DIVISION
BOSTON, MASS.

DRAWN BY: J.N.
TRACED BY: F.I.
CHECKED BY: RCA, GR, I.E.C.

CONNECTICUT RIVER FLOOD CONTROL
ROAD RELOCATIONS NORTH SPRINGFIELD DAM

ROUTE 106 RELOCATION
HARTNESS AIRPORT ACCESS ROAD
SPRINGFIELD - WEATHERSFIELD

PLANS, GRADING AND DRAINAGE
STA. 35 + 00 TO STA. 50 + 50 - STA. 3 + 66.53 TO STA. 9 + 00
BLACK RIVER VERMONT

APPROVED: Robert Wm. Lutz
CHIEF ENGINEERING DIV.

APPROVED: Lawrence A. Stifel
LT.COL. C.E. FOR THE DIVISION ENGINEER

DATE JULY 1958

SCALE: 1" = 50

SPEC. NO. CIV ENG-19-016-59-5

DRAWING NUMBER
CT-1-4468

SHEET 16 OF 99