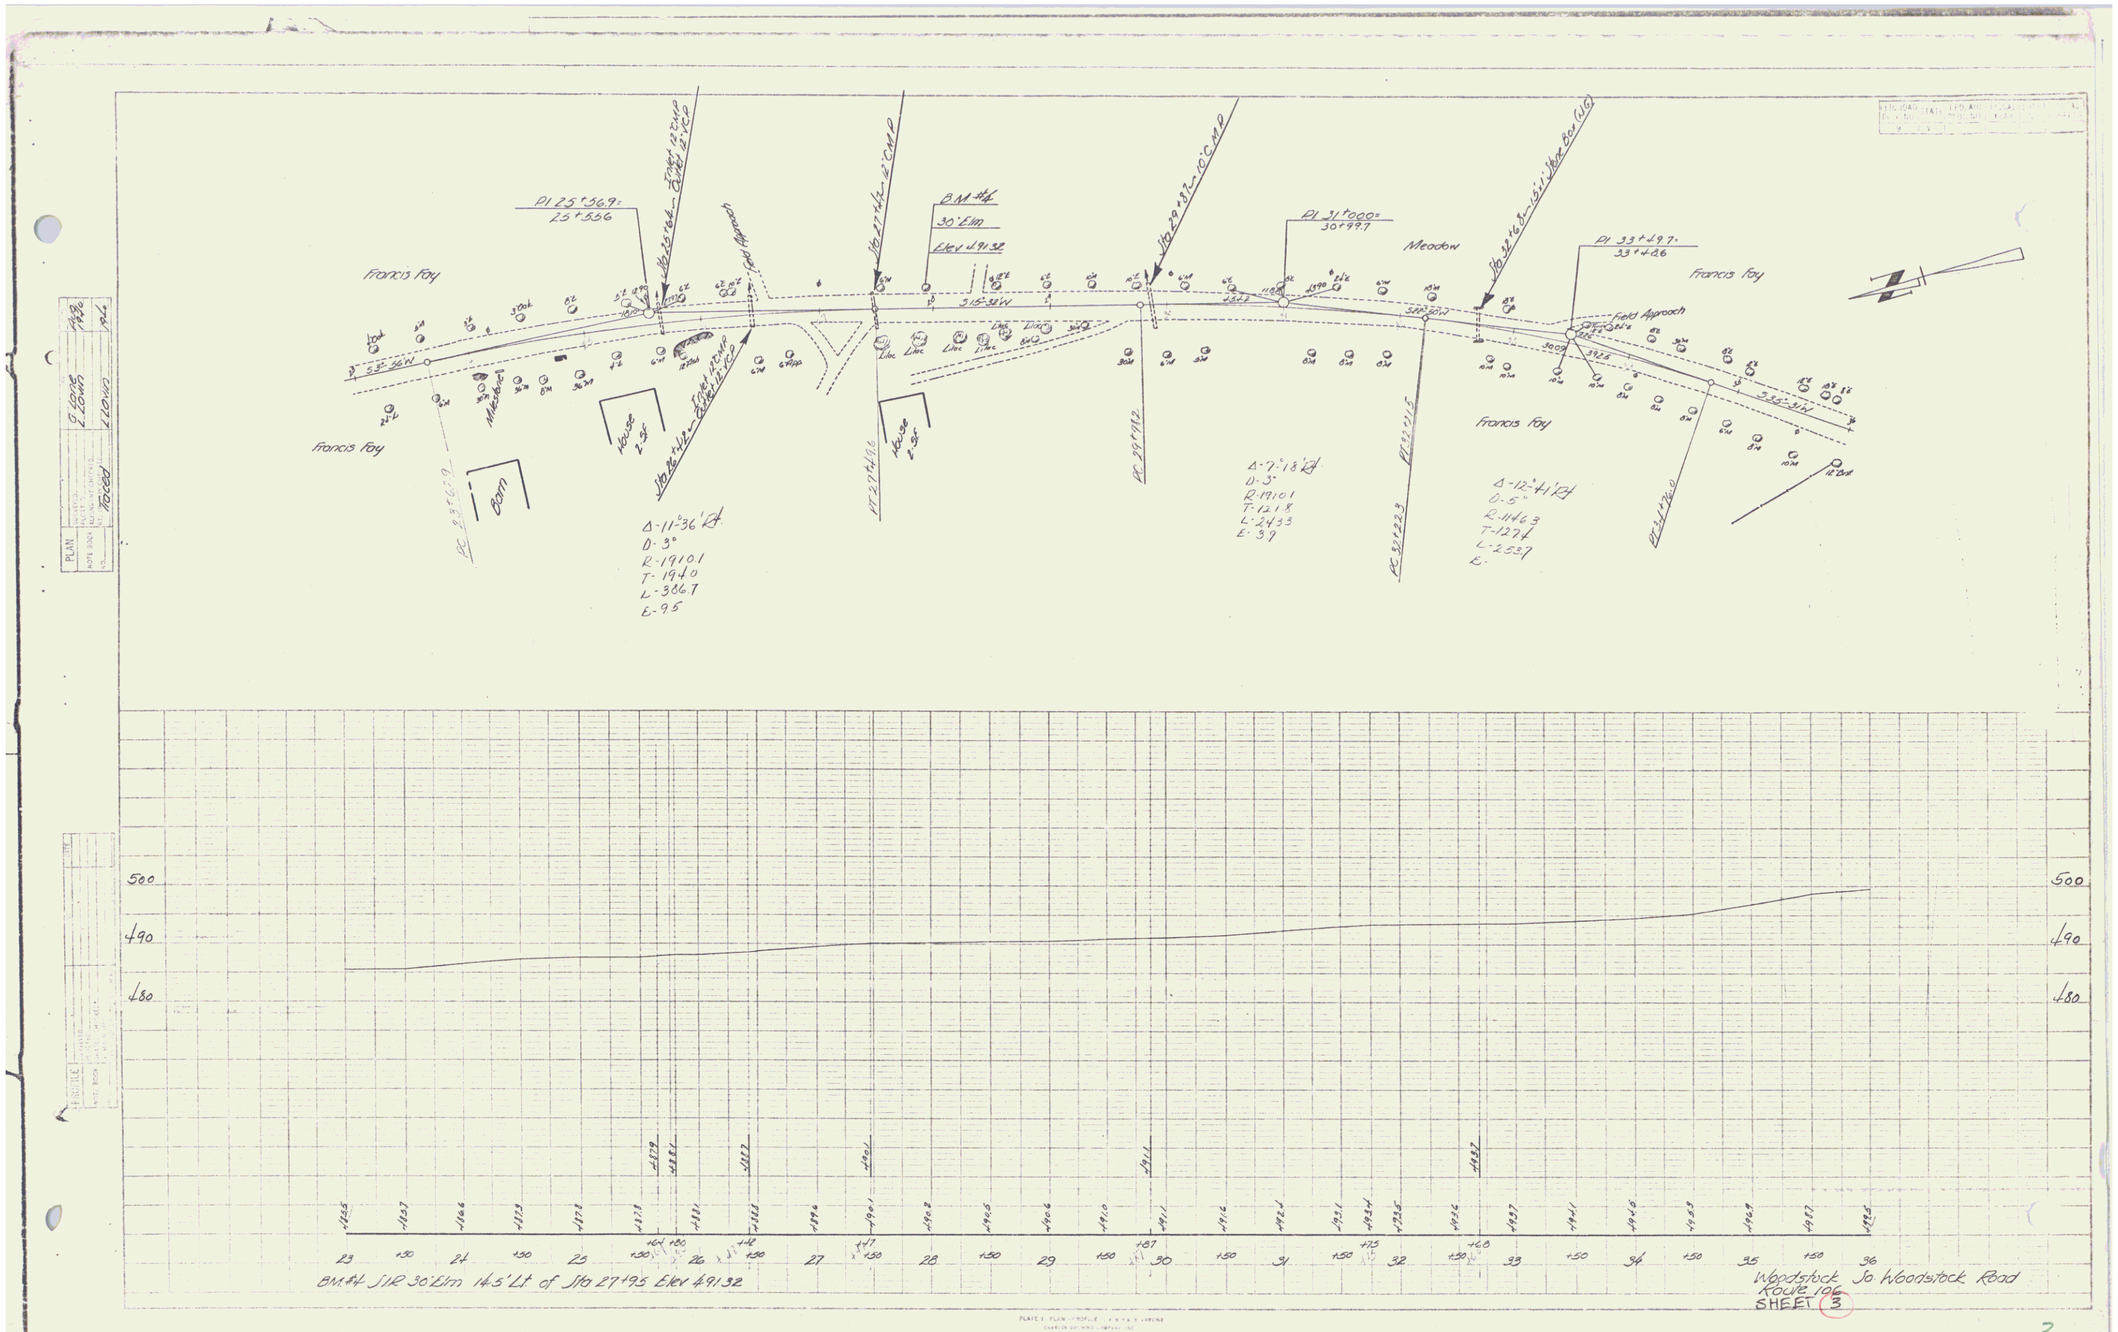

PLAN
PROFILE
PLATE 1 PLAN - PROFILE

3