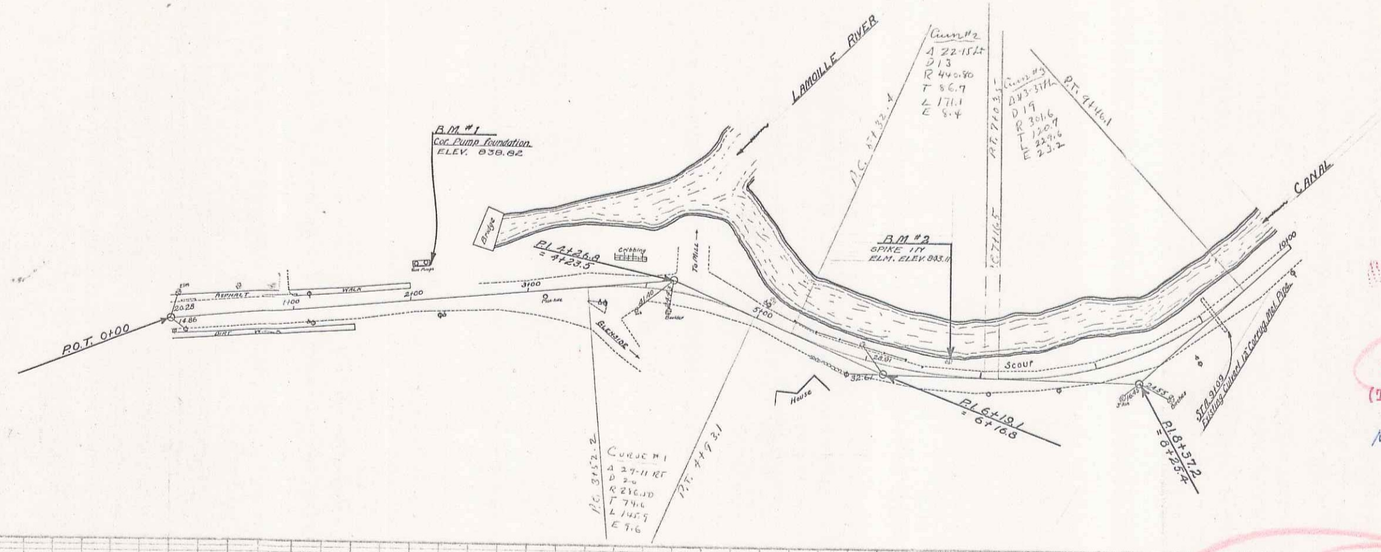

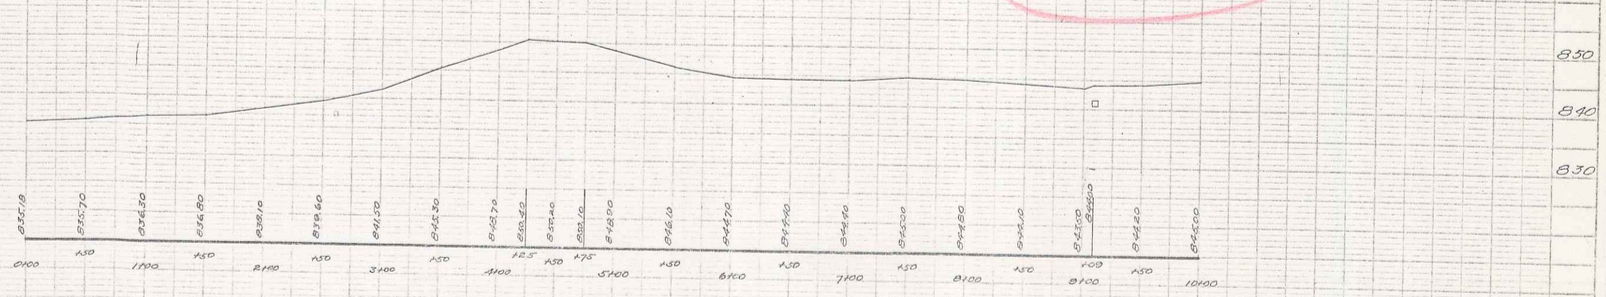

B.M. #1 GAS PUMP FOUNDATION 24 FT. LEFT OF STA. 2+19± ELEV. 838.88
B.M. #2 SPIKE IN ELM 13 FT. LEFT OF STA. 6+72± ELEV. 843.11

Historical
RIGHT-OF-WAY DIVISION
TOWN FILE
PERPETUAL
~~Town~~ Rte of VT 15
(To Be Returned To R.O.W. Division)
MP 3.57 - 7.198

Town: Hardwick
Project: FR 11L
Date 1/1/29
~~Plan 00K267~~

SERIES F.R. No. 11L
SHEET 3 of 31

DOE KIMBALL 12-28 1928
DOE POOLE 1928 1928 POOLE 1928