FED. HIGH. DIST. NO.	STATE	FED. AID PROJ. NO.	FISCAL YEAR	SHEET NO.	TOTAL SHEETS
9	VT	122(2)			

Note ~ Topsoil to a depth of 6" to be removed from all tillage land areas, stockpiled in locations approved by the Engineer, and when cut and fill slopes are completed the topsoil to be spread over slopes as ordered by the Engineer to a depth of 3". this work to be paid for under the item of Topsoil, item No. 621.

PARCEL	INSTRUMENT	DATE	GRANTOR	GRANTEE	RECORDED CAMBRIDGE BOOK	PAGE	DATE	REMARKS

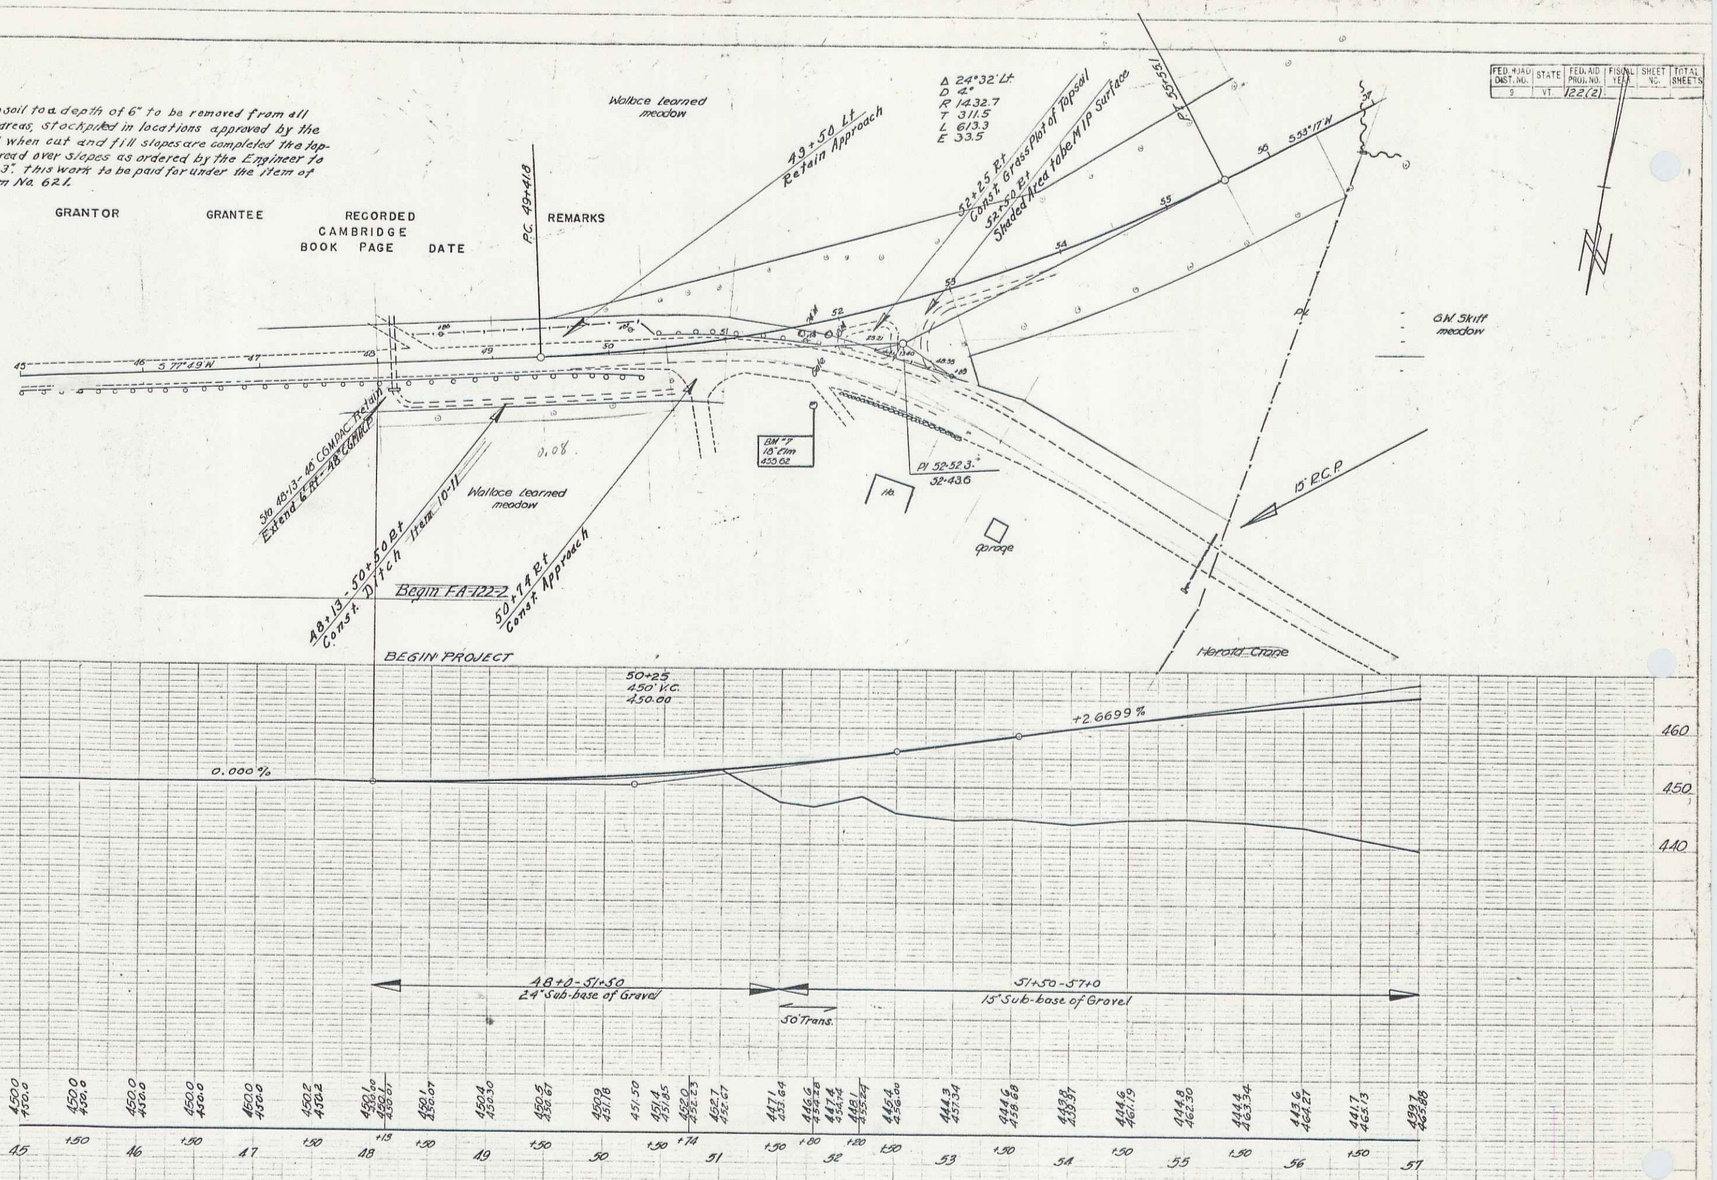

Cambridge
FA-122 (2)
Sheet 2 of 14 Sheets