STATE HIGHWAY | FISCAL YEAR | SHEET NO. | TOTAL SHEETS
3 | VT. | 5149 (2) | 1946 | 7 | 60

T-25

B-22

Present Retaining Wall

30" Pine

Variable

12"

14"

TREE WELL
Sta. 69+20 Lt.
+ 69+35 Lt.

Sta 65+00-66+50 Lt.
Construct Drive to field
120' long

66+50
20' Top Width
2:1 Top Lt.
20' long
2:1 Top Rt.
36' long

Sta 66+50 Side Road New 18'C.I.M.P.A.C.
New 16' C.M.P.A.C. 72' long
New 16' C.M.P.A.C. 72' long
D.I. Top Lt.

Sta 66+50 Access Rd. Left
New 16' C.M.P.A.C. 72' long
D.I. Top Lt.

Sta 65+90 Lt.-66+40 Lt. Construct Access 45° Skew Headwall with 6 P.C.C.M.P.A.C. 60' long

Sta 66+75 Rt. to 69+25 Rt.
Stone Fill, Item 69

66+82 Lt.-66+57 Rt.
Existing Cellar Drain with 6 P.C.C.M.P.A.C. 36' long

P.C. 67+08.4

P.T. 66+39.7

To be cut Item 109

CHARLES CILLEY

N.T. CILLEY

Cross Road to TOPSHAM

67+36 6' slab bridge (Temp.) 6.5% Max. Fill Extension 28'0" See Sheet 11 of 60

68+71 Lt. Construct Approach to Town Road Shaded Area To be Surfaced

P.I. 68+57.9 = 69+57.2

68+88 Lt. 15" C.M.P.A.C. 36ft. long

2-30" Pines - Do not Cut
Construct Tree Wells (See Sheet)

69+26 Lt. Road Slope to be reset as per R.O.W. Agreement

70+30 Lt. Construct approach to Drive

Barn Removal of Sod To be sold for 65 Item 10-11 Material to be Spread on fill slopes

Δ 5°-36' Lt.
D 3°
R 1910.1
T 93.4
L 186.7
E 2.0

72+80 18"RCP 52 Ft. long (See Sheet 5-28)

73+0 ± Lt. End Removal of Sod Item 10-11

75+32 36"-30"-24" S.S. (Lt.) 24' C.M.P.A.C. 52 Ft. long (See Sheet 5-28)

house 1½ S.F.

Barn

Meadow

Wet

Pasture

Ref. Wall

Ref. Shrubs

S. Post 38.11

Drain Inlet

Cellar drain

Drain Inlet

Ref. Wall

Ref. Wall

Woods

BM #108 1054.19

P.C. 71+88.0

P.T. 73+84.7

S 10°05'E

S 24°-41'E

S 23°-02'E

WAITS RIVER

Proposed Channel Relocation Sta. 66+00 Rt. - 76+00 Rt. Item 15

Δ 8°-57' Rt.
D 3°
R 1910.1
T 149.5
L 298.3
E 7.2

Do not Cut

P.I. 72+91.8 = 72+91.3

To be Cut Item 109

CHARLES CILLEY

WHITE BROS

P.C. 75+17.9

69+18± to CONFL. 62' long (Asbest) D.I. with Sump & Grate on Lt.

P.T. 70+08.7

PARCEL | INSTRUMENT | DATE | GRANTOR | GRANTEE | RECORDED TOPSHAM BOOK | PAGE | DATE | REMARKS

A	W.D.O.E.	9-17-43	MATHIAS T. & ANNA B. CILLEY	ST. OF VT.	30	133	2-11-44	
A'	W.D.O.E.	2-7-44	OSCAR & LEONIE M. GRAULIN	ST. OF VT.	30	135	2-11-44	
E	W.D.O.E.	8-23-43	CHARLES & EVELYN CILLEY	ST. OF VT.	30	140	9-15-43	

LIST OF SHEETS (CULVERT ONLY)
Plan & Profile
Culvert Details
SB-11 Barricades, Lights, & Signs
Cross Sections.

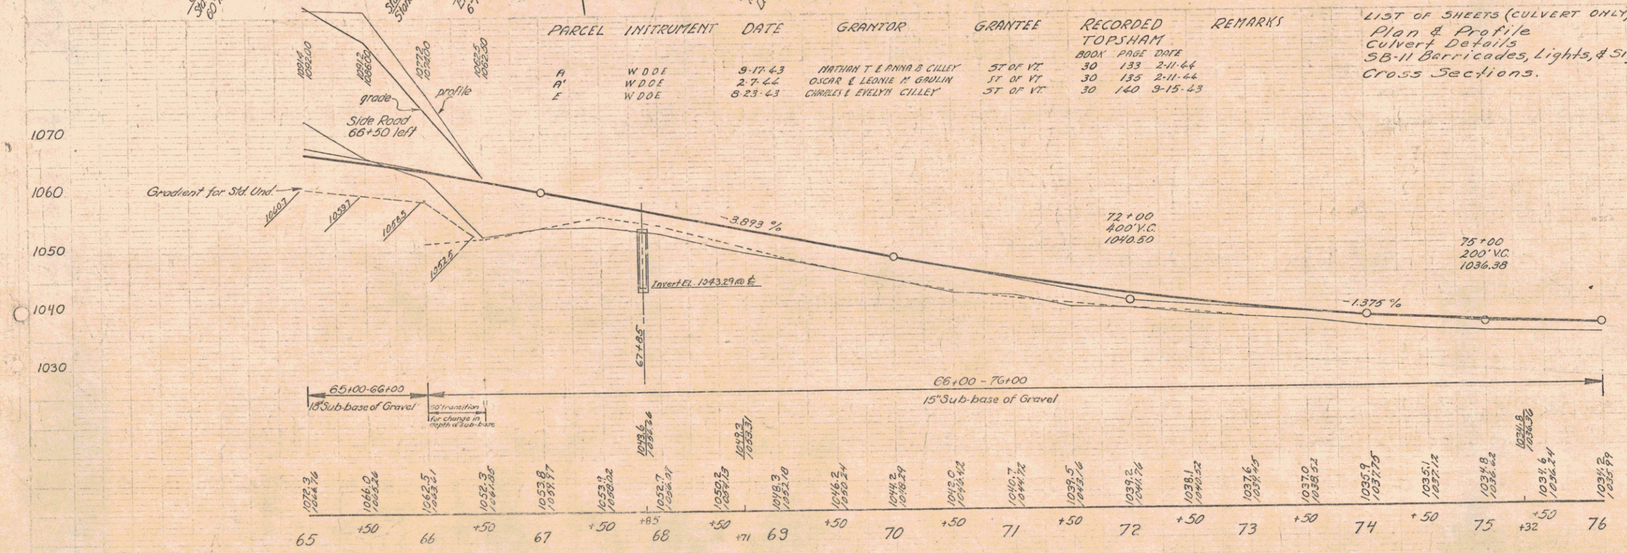

B.M. #108 Spot on Concrete Bridge 32.5' left of Sta 67+80 Elev. 1054.19

Topsham S 5149 (2)
Sheet 7 of 60

4