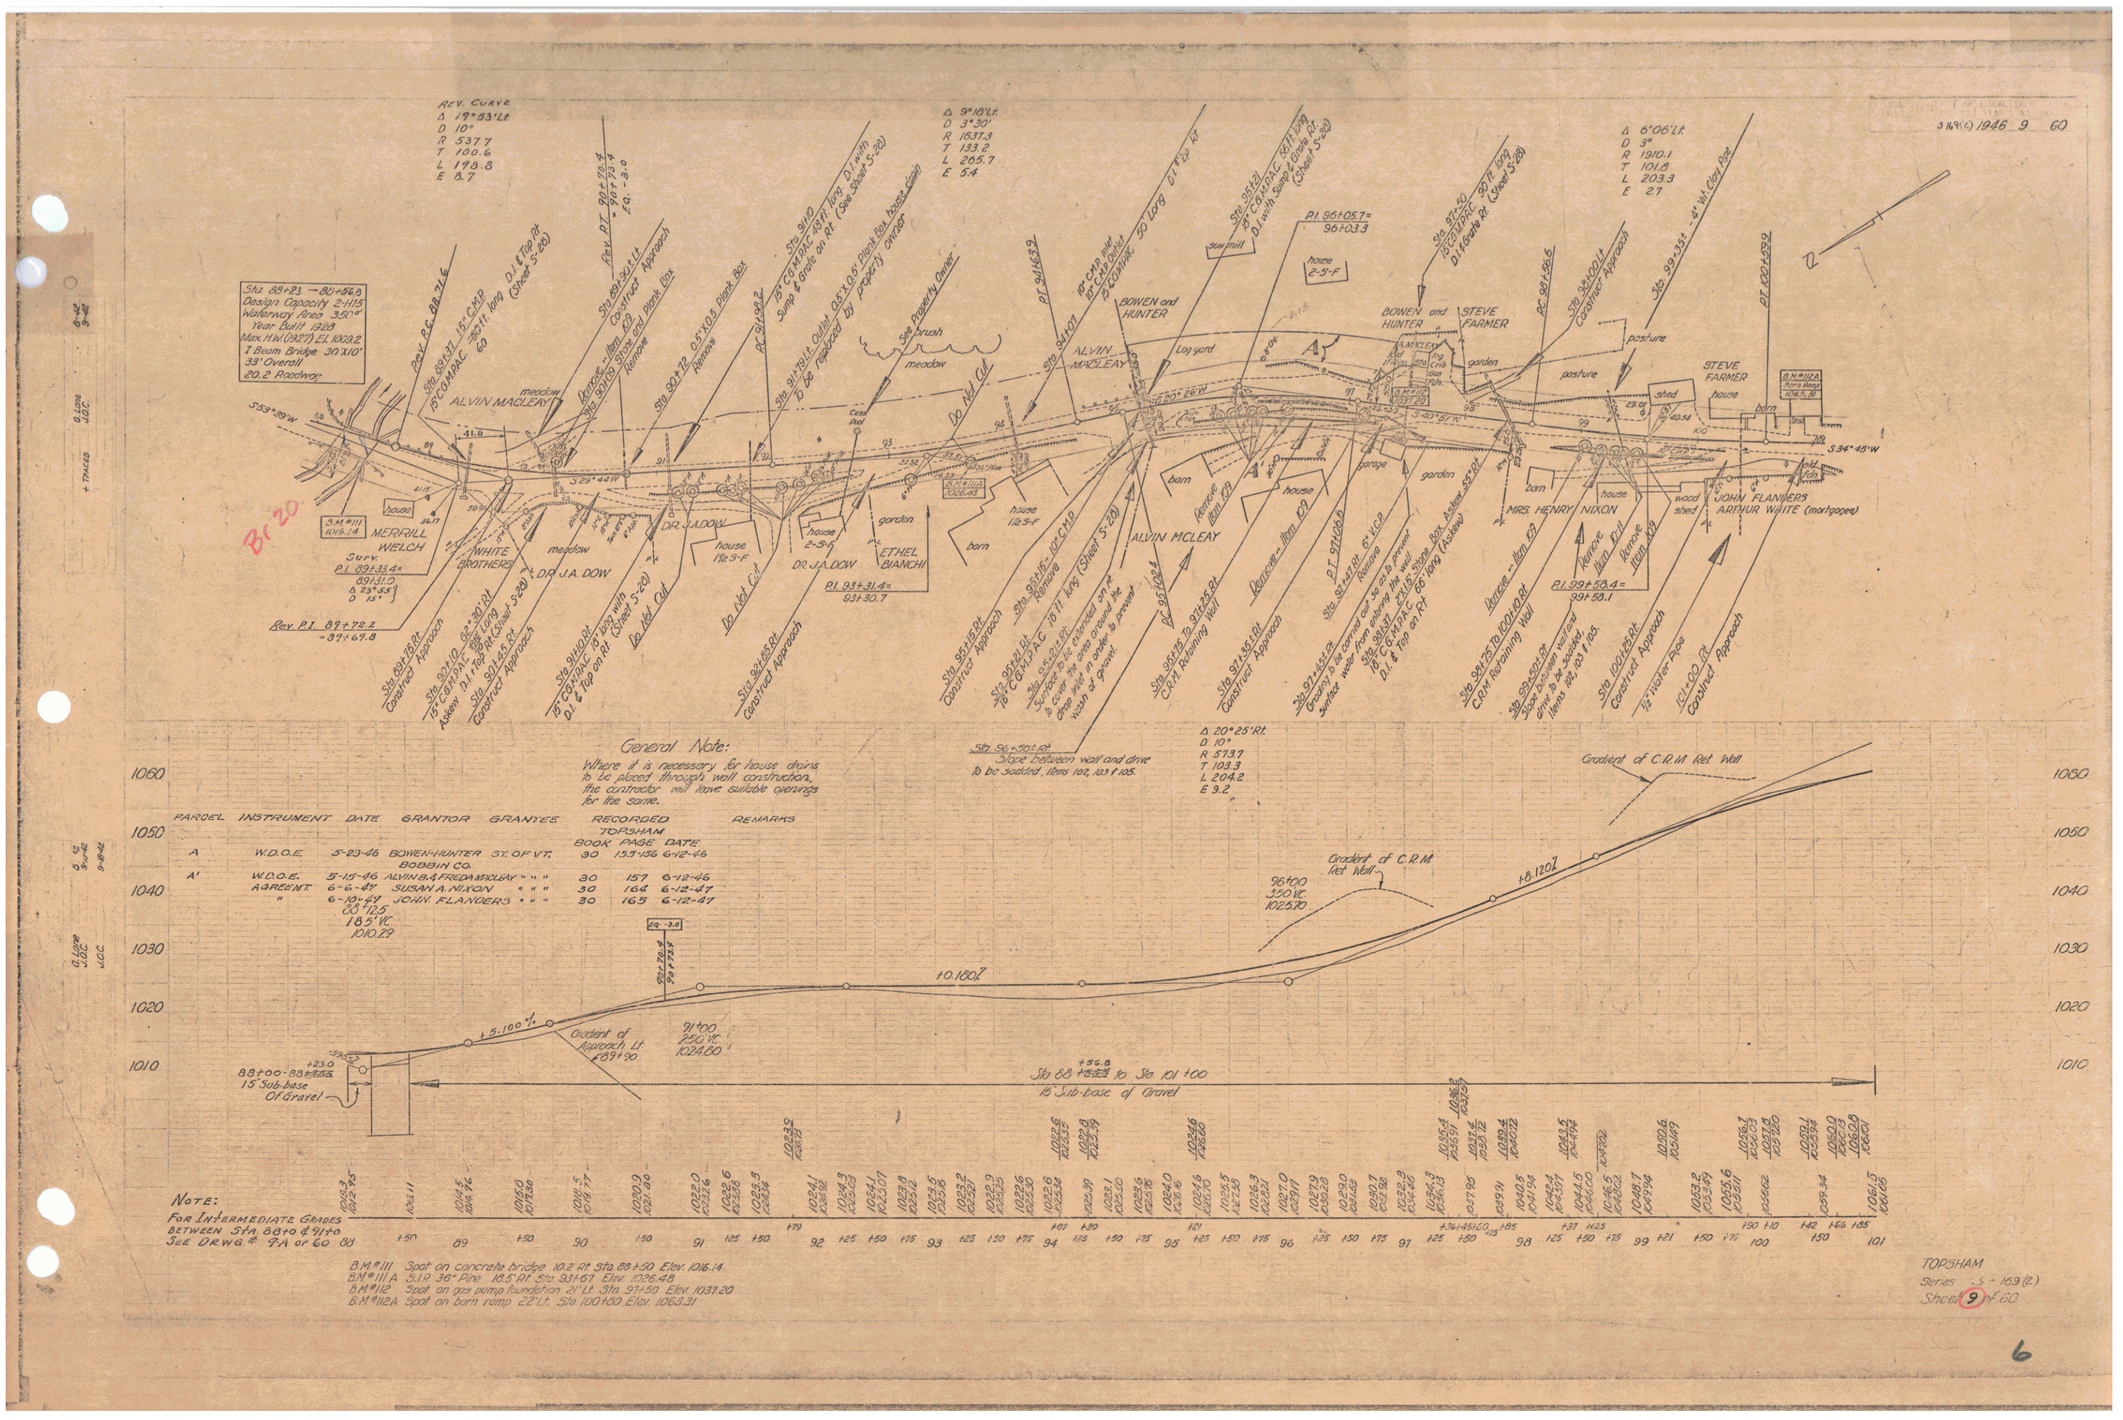


General Note:
Where it is necessary for house drains to be placed through wall construction, the contractor will leave suitable openings for the same.

PARCEL	INSTRUMENT	DATE	GRANTOR	GRANTEE	RECORDED TOPSHAM BOOK	PAGE	DATE	REMARKS
A	W.D.O.E.	5-23-46	BOWEN-HUNTER	ST. OF VT. BOBBIN CO.	30	133-136	6-12-46	
A'	W.D.O.E.	5-15-46	ALVIN B. & FREDA MACLEAY	" " "	30	157	6-12-46	
	AGREEMT.	6-6-47	SUSAN A. NIXON	" " "	30	164	6-12-47	
	"	6-18-47	JOHN FLANDERS	" " "	30	165	6-12-47	

NOTE:
FOR INTERMEDIATE GRADES BETWEEN STA. 88+00 & 91+00 SEE DRWG. # 9A or 60

TOPSHAM
Series S-169(2)
Sheet 9 of 60

6