
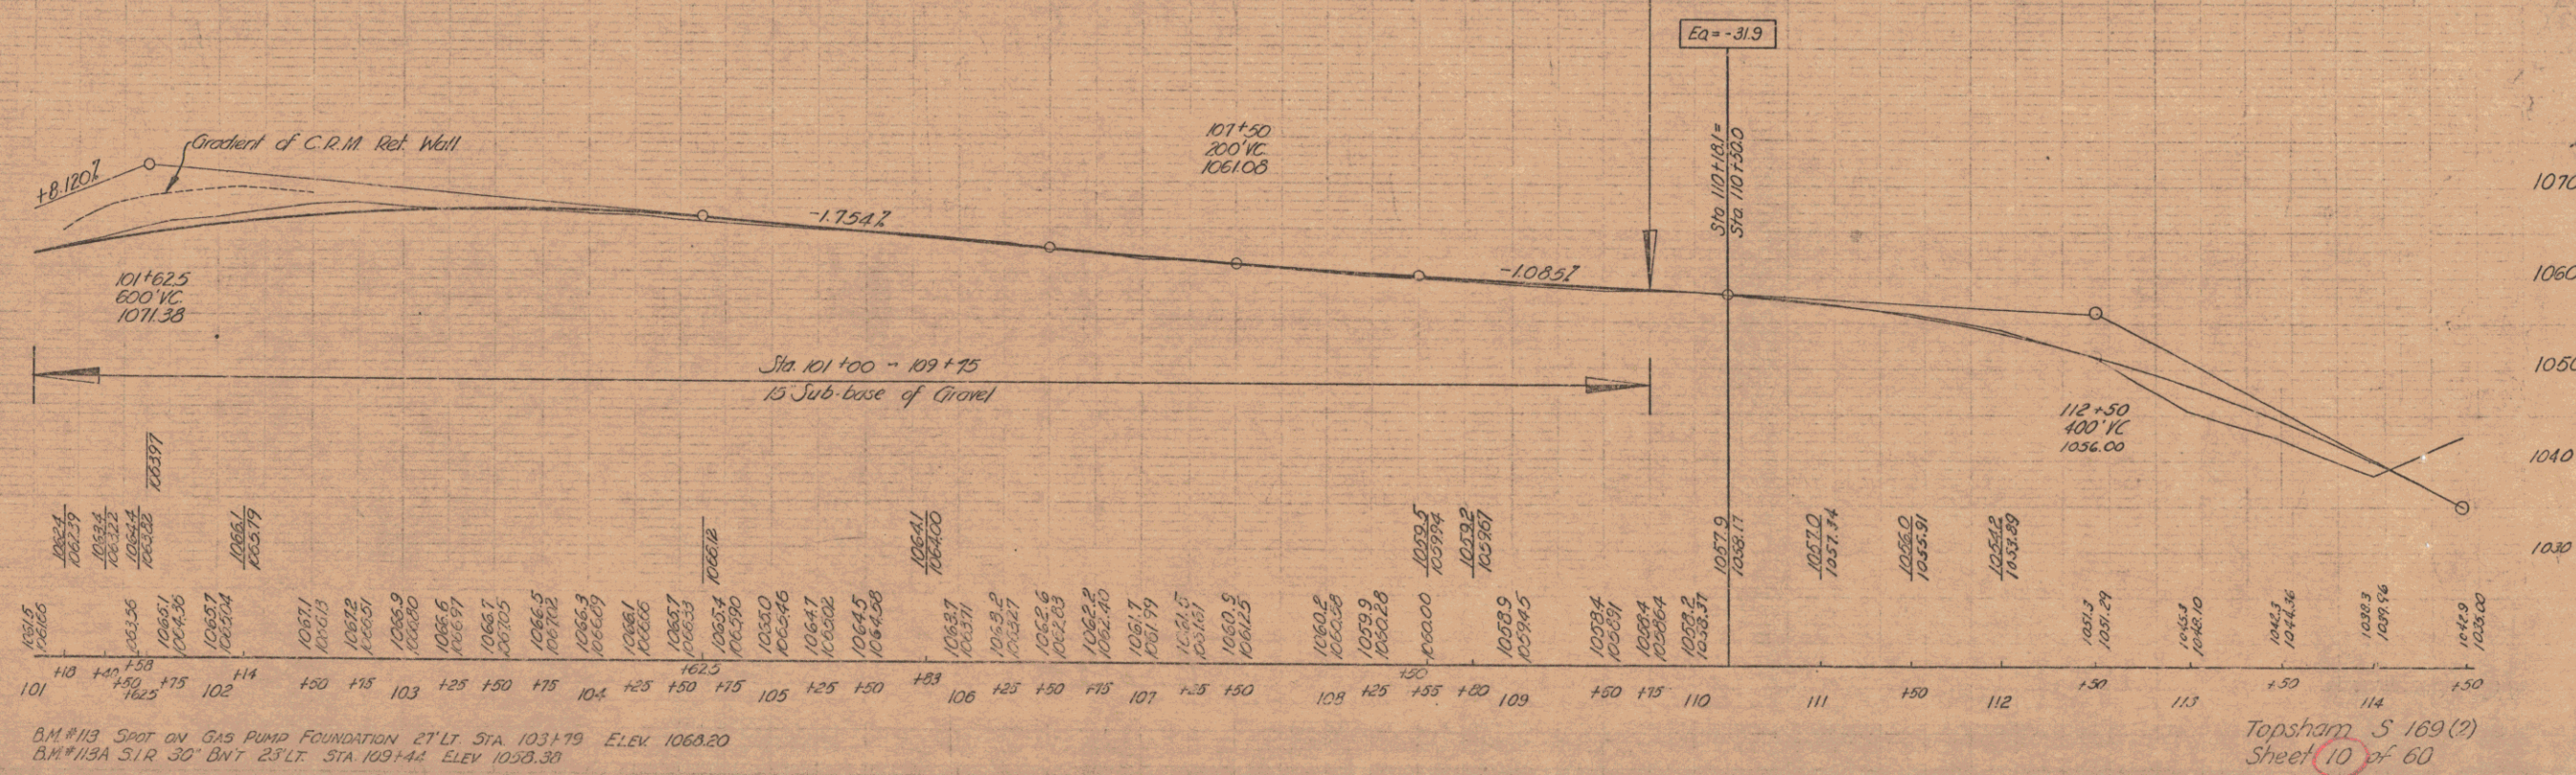


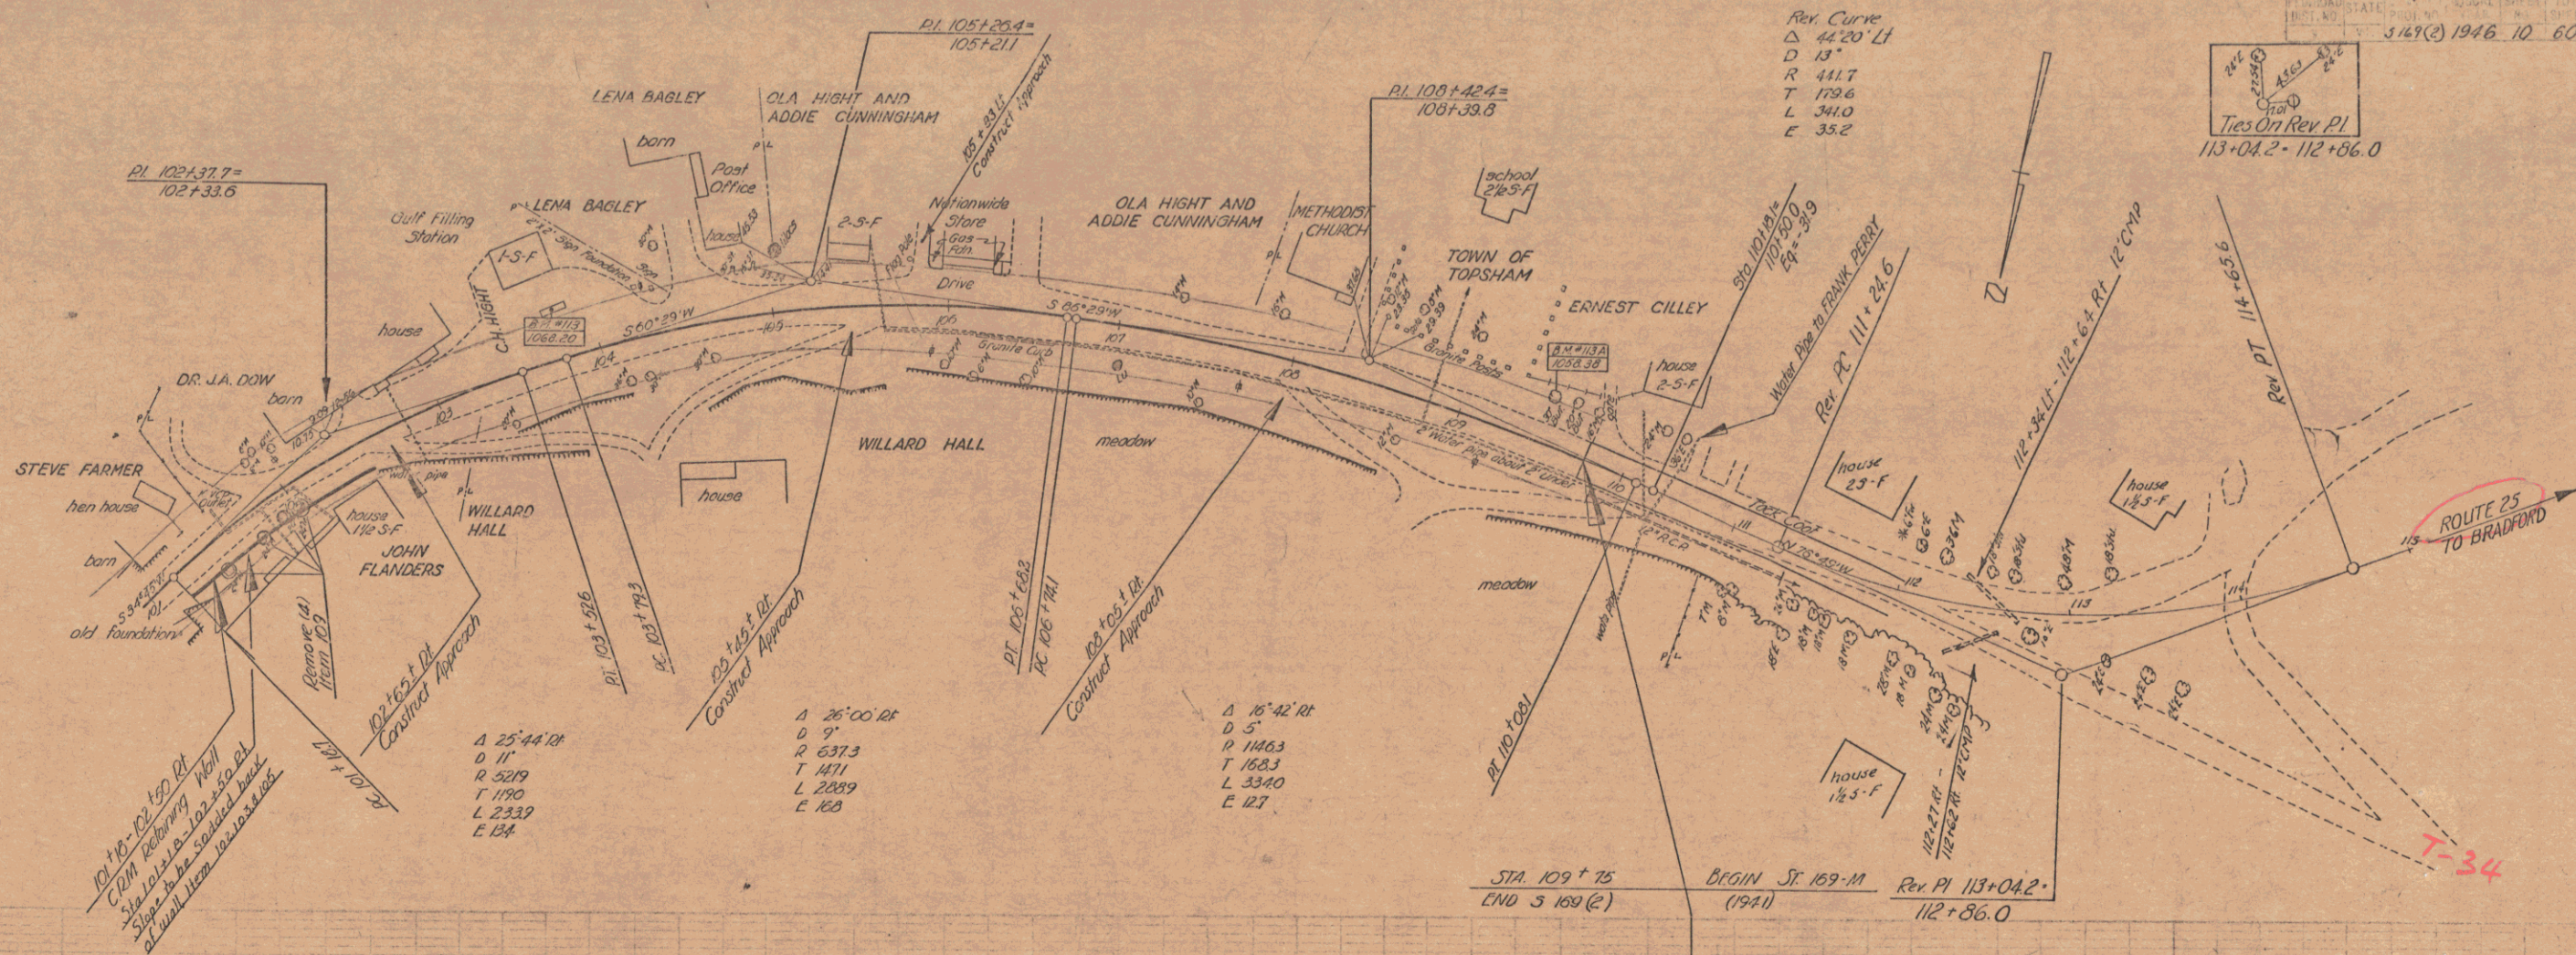

B.M. #119 SPOT ON GAS PUMP FOUNDATION 27' LT. STA. 103+79. ELEV. 1060.20
 B.M. #118A S.I.R. 30' BNT 25' LT. STA. 103+44. ELEV. 1058.30

Topsham S 169 (2)
 Sheet 10 of 60