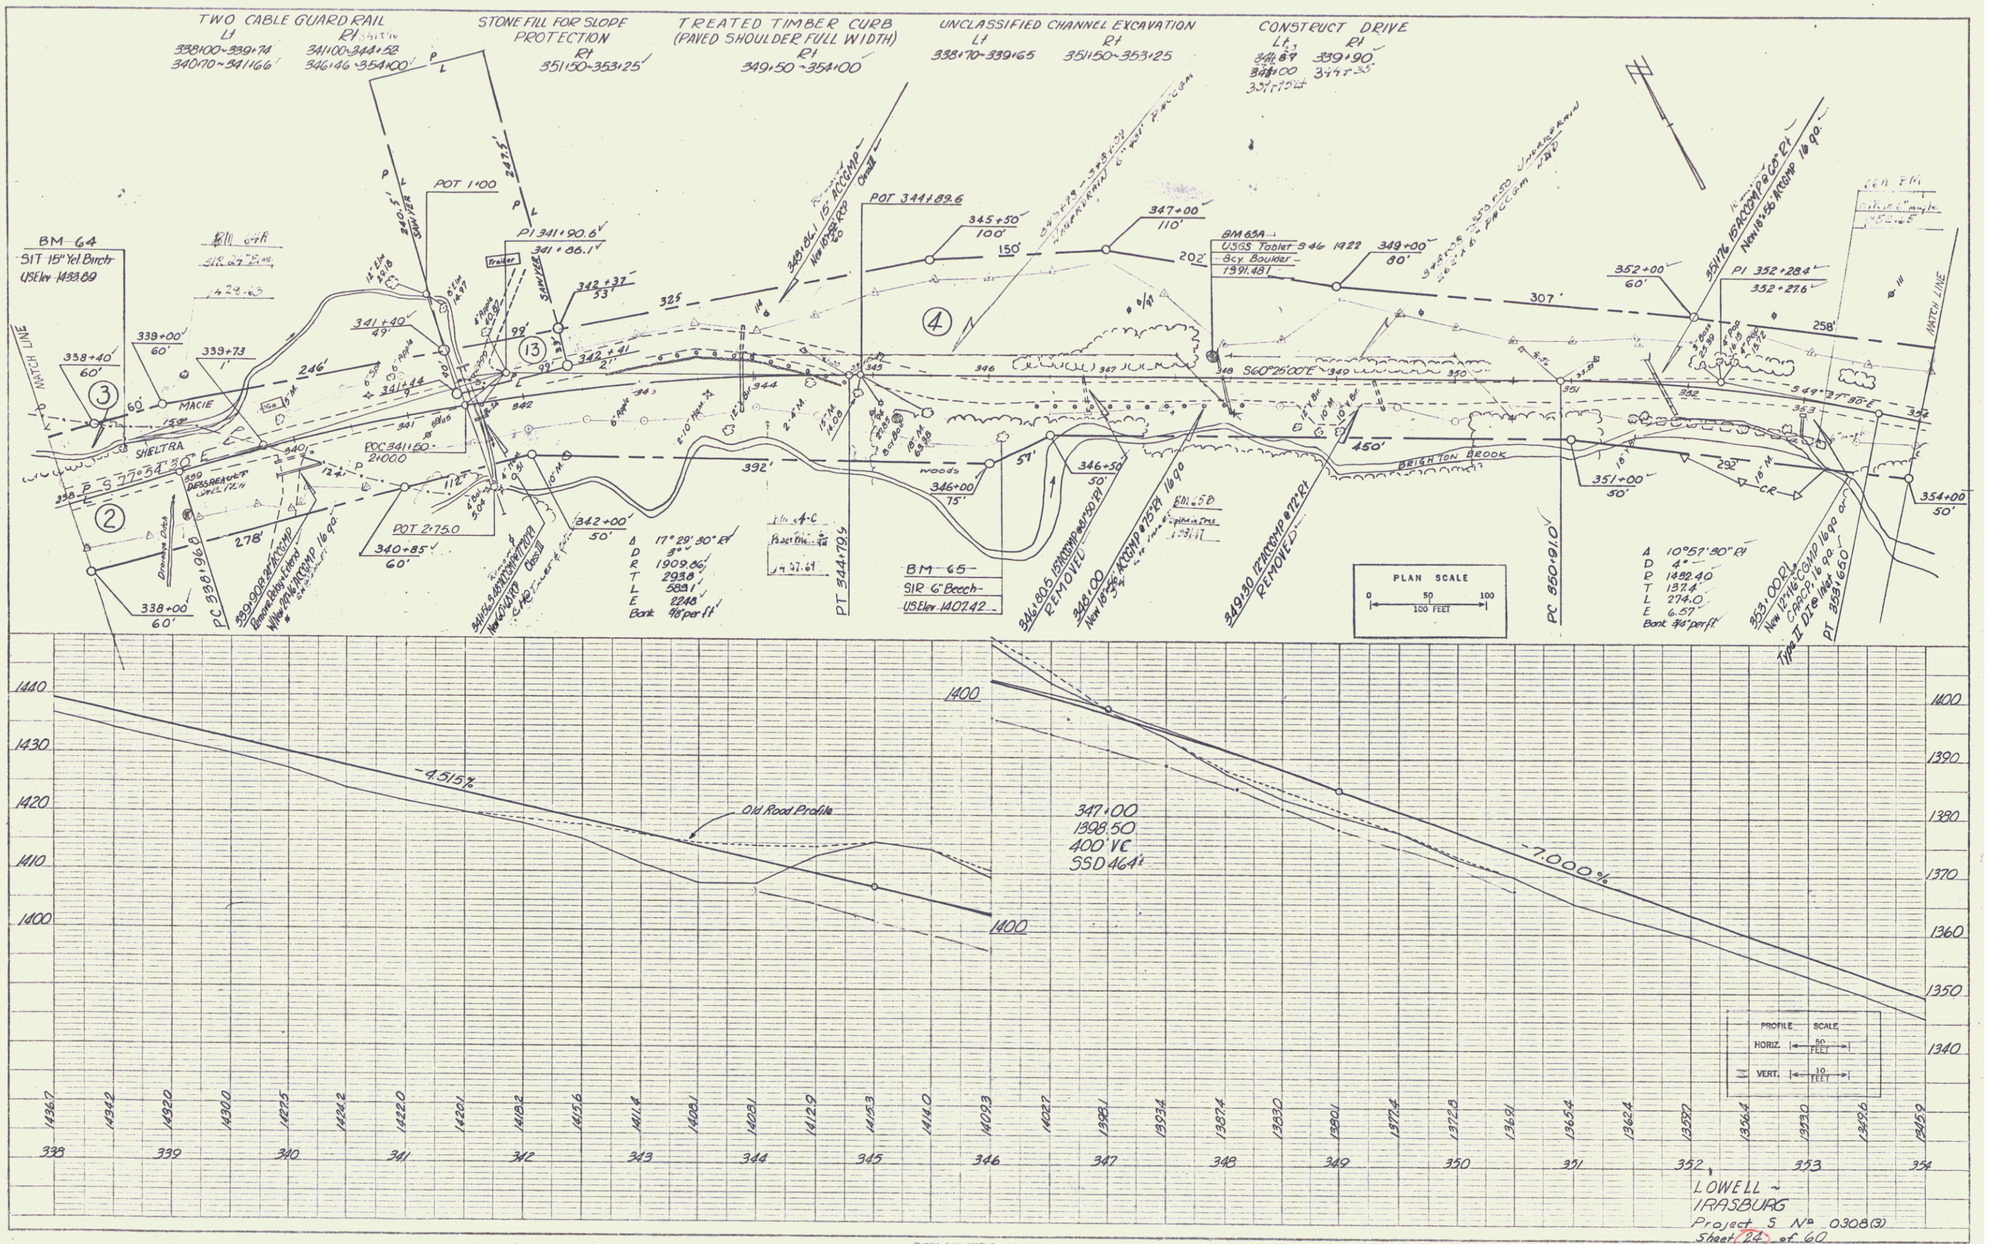
TWO CABLE GUARD RAIL
Lt 338+00~339+74
340+70~341+66
Rt 341+00~344+52
346+46~354+00
STONE FILL FOR SLOPE PROTECTION
Rt 351+50~353+25
TREATED TIMBER CURB (PAVED SHOULDER FULL WIDTH)
Rt 349+50~354+00
UNCLASSIFIED CHANNEL EXCAVATION
Lt 338+70~339+65
Rt 351+50~353+25
CONSTRUCT DRIVE
BM 64
SIT 15" Yel Birch
USElev 1493.69
MACIE
SHELTRA
BRIGHTON BROOK
PLAN SCALE
0 50 100
100 FEET
Old Road Profile
-4.515%
-7.000%
347+00
1398.50
400' VC
SSD 464'
PROFILE SCALE
HORIZ. 50 FEET
VERT. 10 FEET
LOWELL ~
IRASBURG
Project S No 0308(3)
Sheet 22 of 60

5