DRILLING AND BLASTING OF SOLID ROCK SUBGRADE
78+25 - 82+10

CONSTRUCT TURNOUT
Lt
Rt
79+25 - 80+75

CONSTRUCT DRIVE
Lt
75+30
80+93
Rt

BITUMINOUS GUTTER
Lt
Rt
77+25 - 81+83

DEMOLITION AND DISPOSAL OF BUILDING
Lt
Rt
77+80 (#2)

GRADING
Lt
Rt
78+00 - 79+50

THREE CABLE GUARD RAIL WITH STEEL POSTS
Lt
81+84 - 82+16
Rt
79+00 - 82+60

UNCLASSIFIED CHANNEL EXCAVATION
Lt
Rt
79+00 - 78+75

STONE FILL (HEAVY TYPE)
Lt
Rt
78+00 - 82+75

REMOVAL AND DISPOSAL OF PRESENT GUARD RAIL
Lt
76+83 - 77+30
81+93 - 82+93
Rt
77+30 - 82+26

DRILLING AND PRESPLITTING OF SOLID ROCK
Lt
78+50 - 83+00
Rt

12" BLANKET OF GRAVEL BACKFILL
Lt
Rt
73+00 ~ 82+75

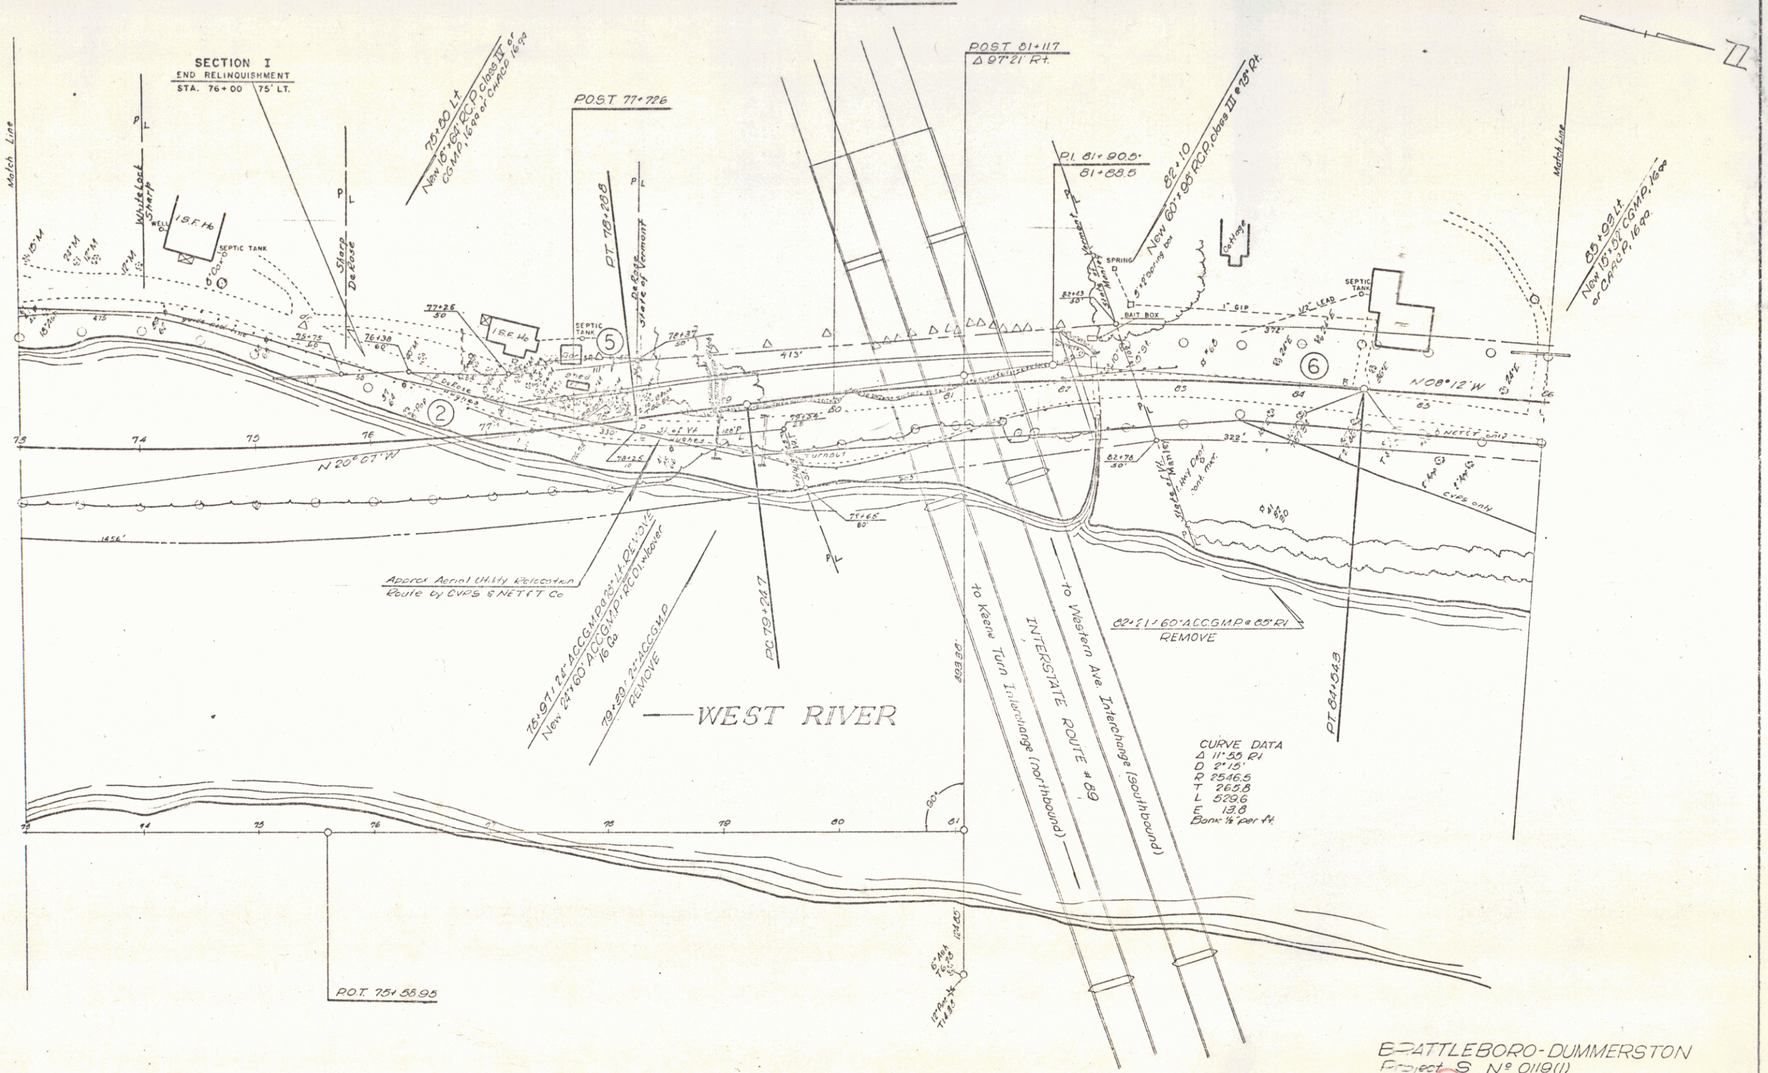

BATTLEBORO-DUMMERSTON
Project S N° 0119(1)
Sheet 40 of 195 Sheets

9