GRADING
Lt. 121+90-128+50
Rt. 131+00-133+25

THREE CABLE GUARD RAIL WITH STEEL POSTS
Lt. 129+01-129+33
Rt. 118+00-122+82, 129+01-129+33

STONE FILL (HEAVY TYPE)
Lt. 118+25-125+25, 130+75-134+00
Rt.

UNCLASSIFIED CHANNEL EXCAVATION
Lt. 129+175
Rt. 118+25-122+75, 129+175

DRILLING AND BLASTING OF SOLID ROCK SUBGRADE
118+00-119+75

EXCAVATION AND REMOVAL OF ROAD SURFACE ON ROADWAYS
Lt. 120+00-134+00

CONSTRUCT SPECIAL DITCH (to be paid for under the item of 103-A-I)
Lt. 133+25-134+00

UNCLASSIFIED CHANNEL EXCAVATION (East side of the West River)
Lt. Rt. 118+00-124+00
(See sheets 174-175 of 185 sheets)

REMOVAL AND DISPOSAL OF PRESENT GUARD RAIL
Lt. 118+34-120+35, 120+60-122+75, 123+35-134+00
Rt. 118+00-118+34

12" BLANKET OF GRAVEL BACKFILL
Lt. Rt. 118+25-125+25, 130+75-134+00

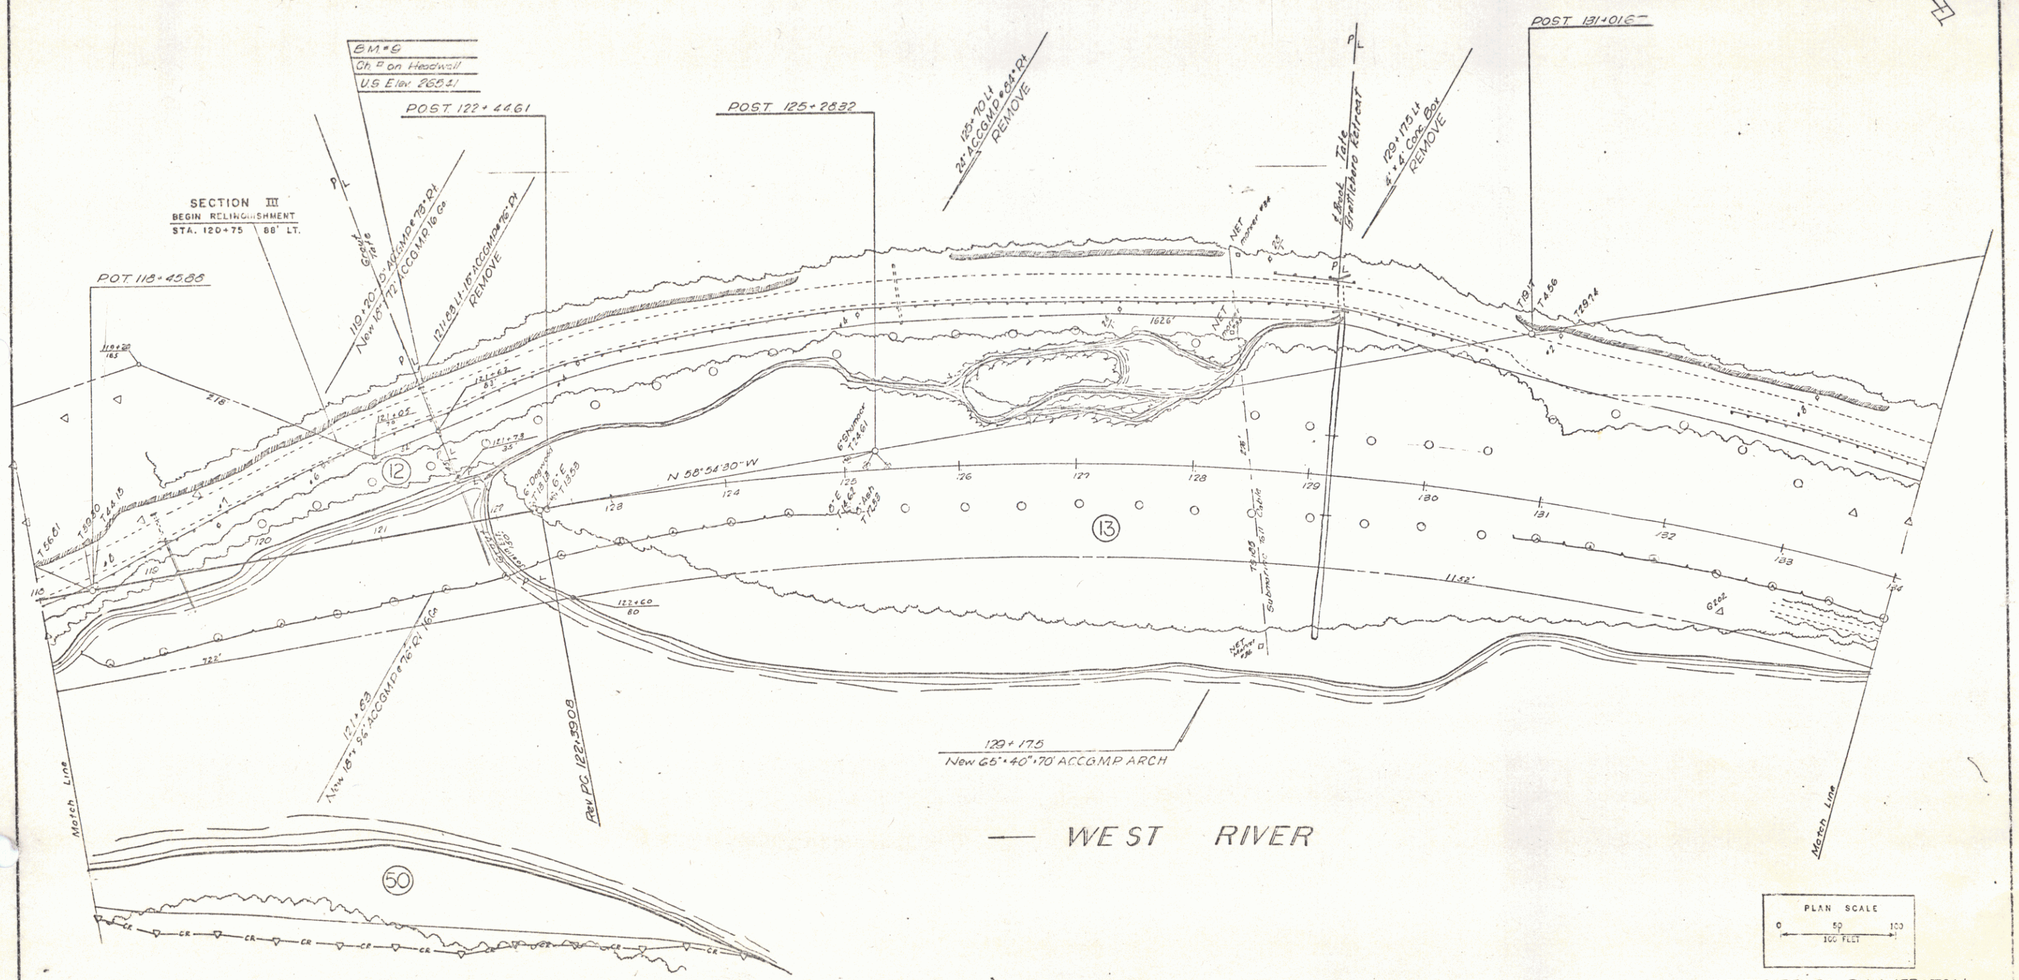

PLAN SCALE
0 50 100
100 FEET

BRATTLEBORO-DUMMERSTON
Project S № 011911
Sheet 45 of 185 Sheets

16