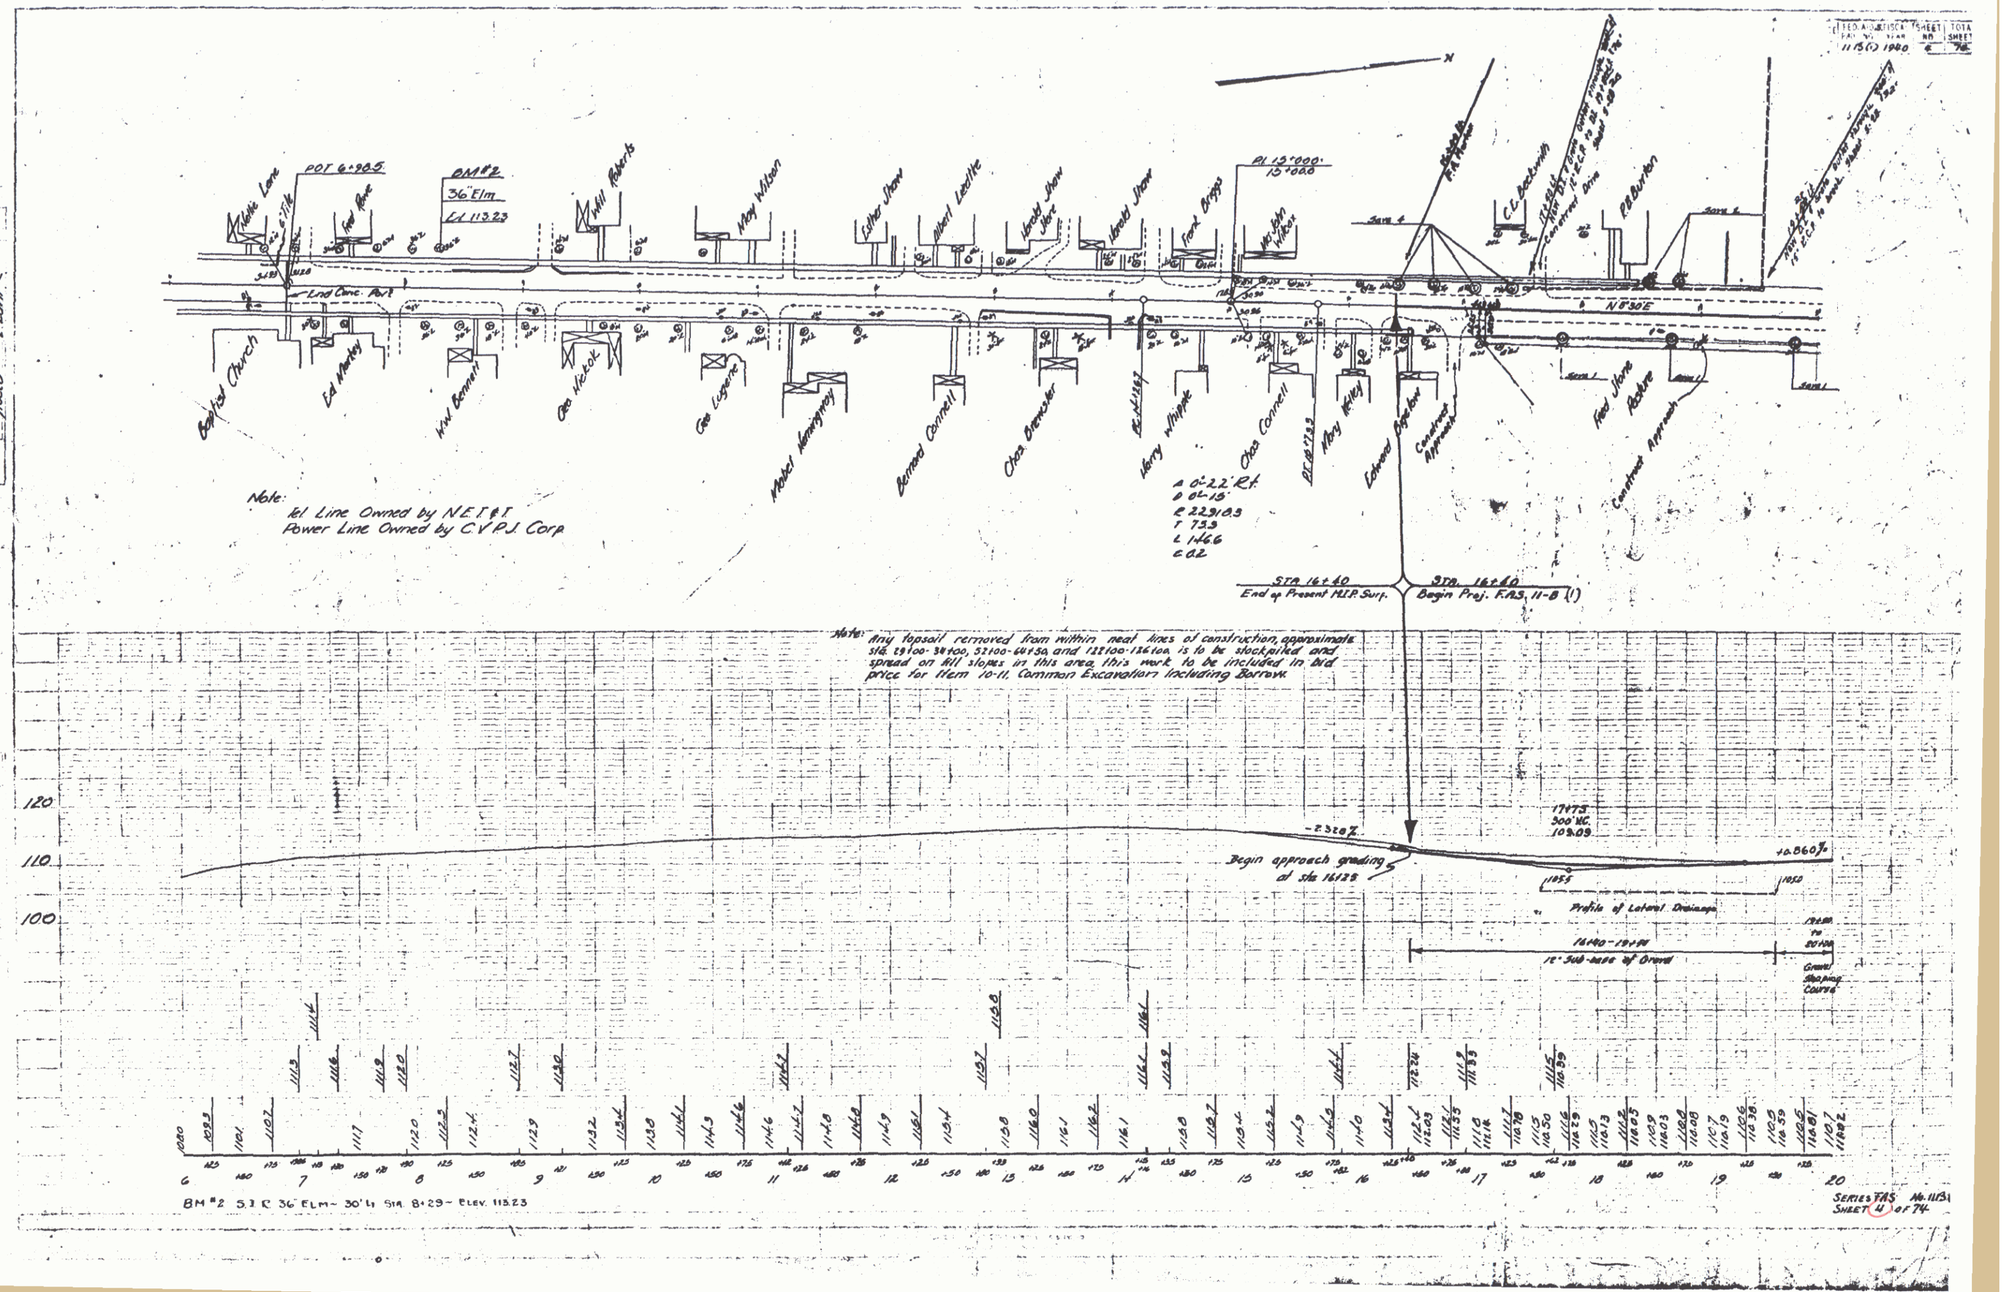
FED. AID PROJECT | SHEET NO. | TOTAL SHEETS
FAS 1131(6) 1980 | 4 | 74
POT 6+98.5
BM#2
36" Elm
El. 113.23
Baptist Church
Ed Morley
W.W. Bennett
Geo Hickok
Geo Lagerre
Robert Humphrey
Bernard Connell
Chas Brewster
Harry Whipple
Chas Connell
Harry Kelley
Edward Hopkins
Constrd Approach
Fred Stone
Rebore
Constrd Approach
C.L. Beckwith
R.R. Burton
Land Conc. Pvt.
N 8°30' E
Note:
Tel Line Owned by N.E.T.&T.
Power Line Owned by C.V.P.J. Corp
Δ 0°-22' Rt.
D 0°-15'
R 2291.83
T 73.3
L 146.6
E .02
STA 16+40
End of Present H.I.P. Surf.
STA 16+40
Begin Proj. F.A.S. 11-B (1)
Note: Any topsoil removed from within neat lines of construction, approximate sta. 29+00-38+00, 52+00-64+50, and 122+00-126+00, is to be stockpiled and spread on fill slopes in this area. This work to be included in bid price for Item 10-11, Common Excavation Including Borrow.
120
110
100
-2.32%
+0.860%
Begin approach grading at sta 16+23
17+73
300' V.C.
109.09
Profile of Lateral Drainage
16+40-19+90
12' Sub-base of Gravel
Gravel Shoulder Course
BM #2 S.I.R. 36" ELM ~ 30'L Sta. 8+29 ~ Elev. 113.23
SERIES FAS No. 1131
SHEET 4 OF 74