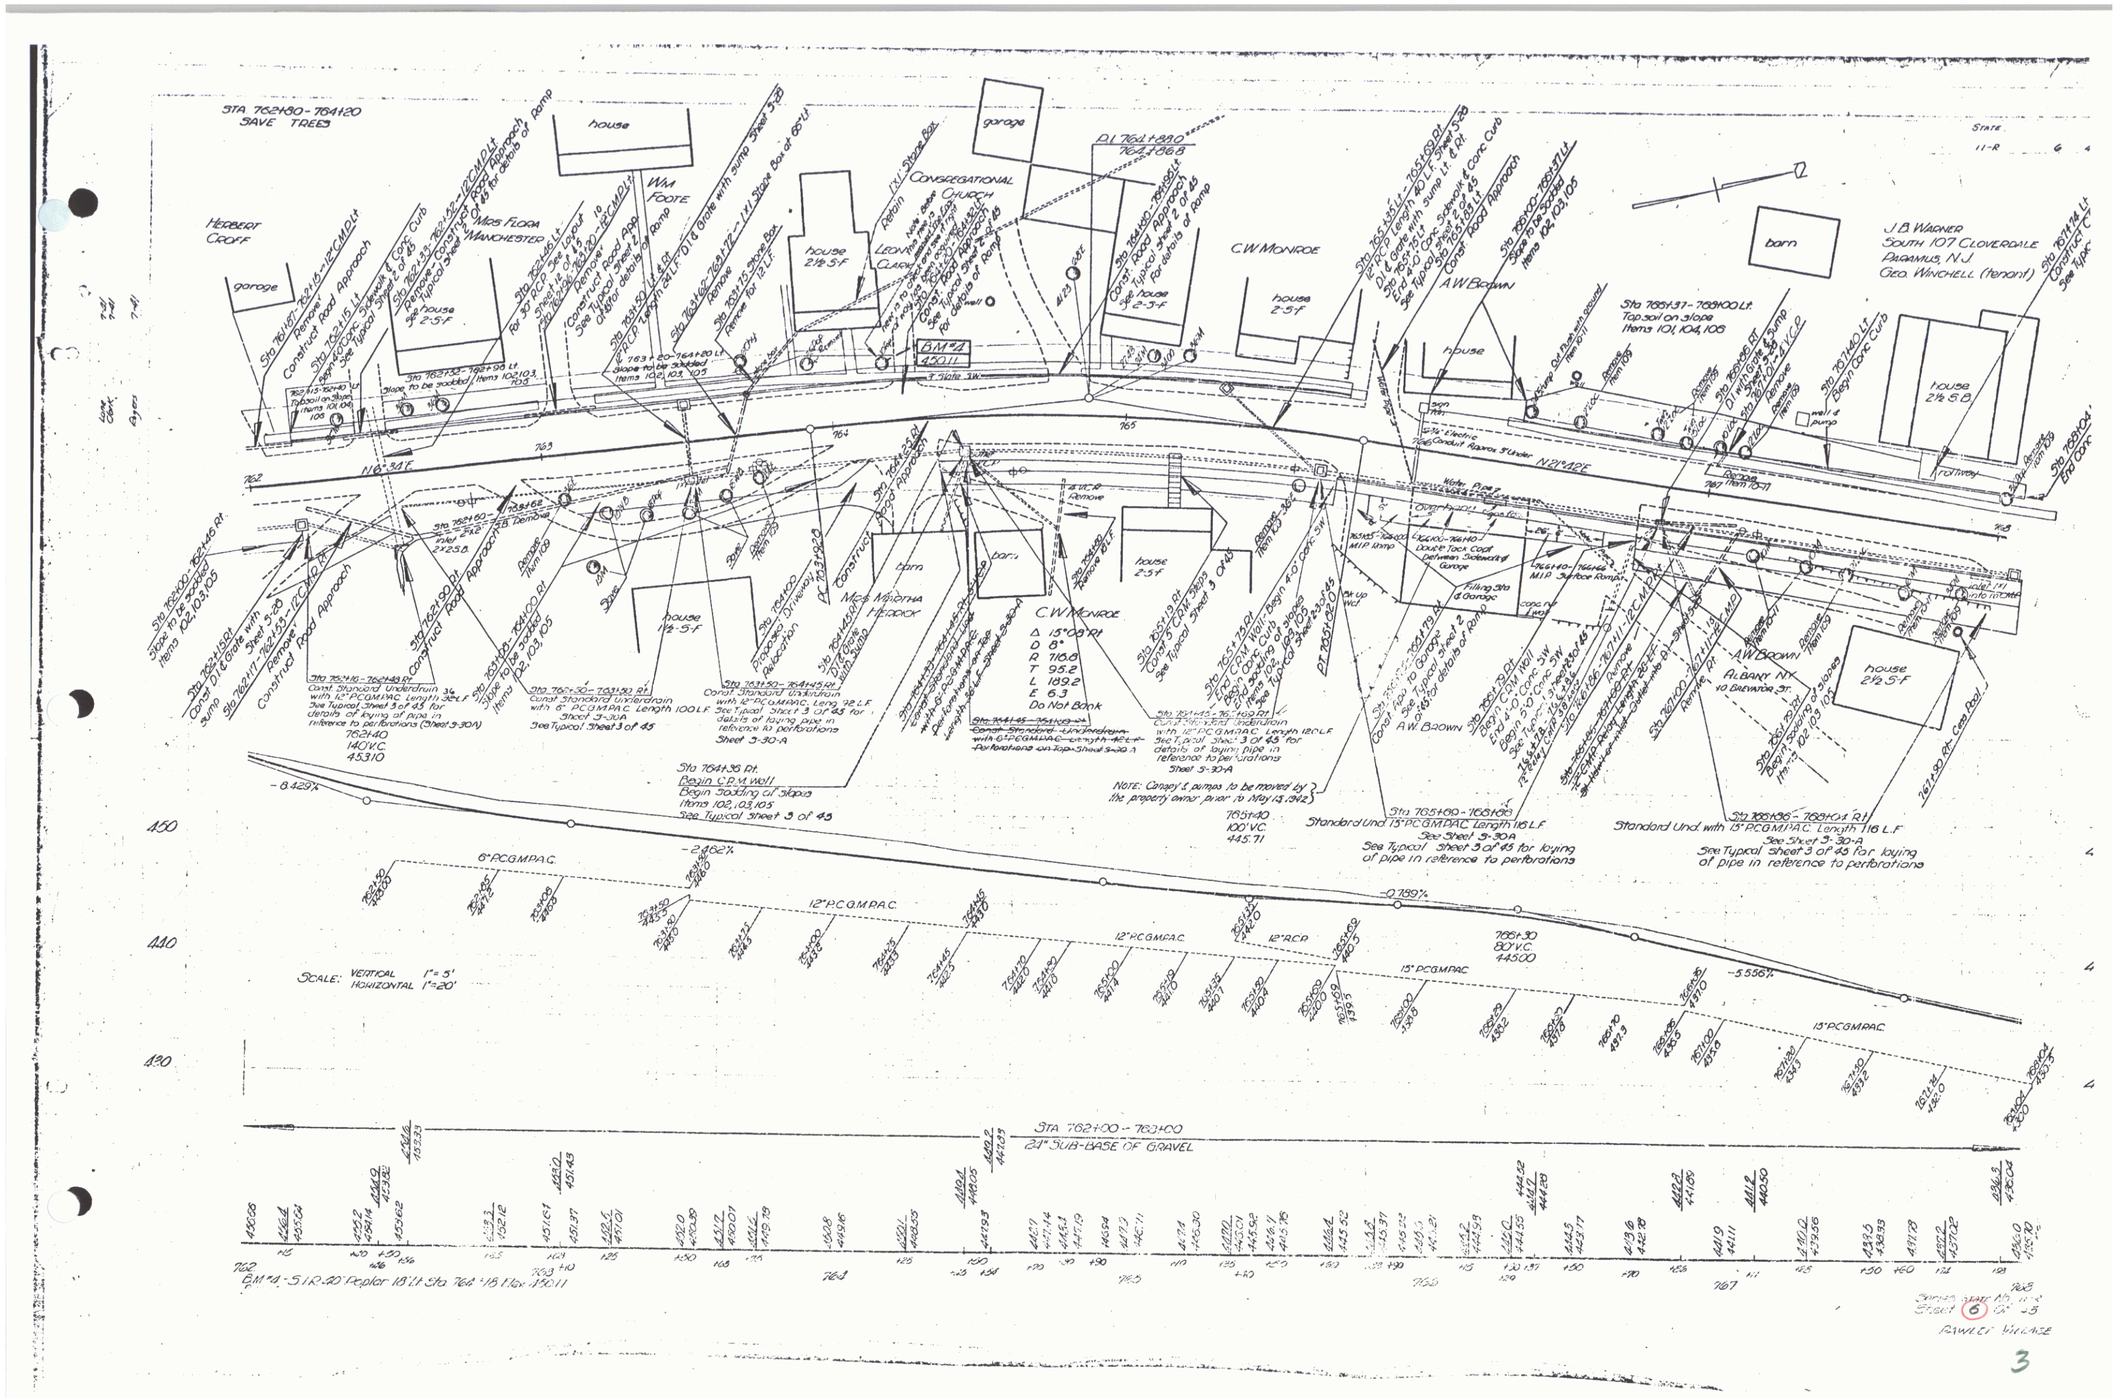
STA 762+80 - 764+20
SAVE TREES
HERBERT CROFF
garage
house
WM FOOTE
MRS FLORA WINCHESTER
CONGREGATIONAL CHURCH
LEON CLARK
C.W. MONROE
house 2-5-F
house 2½-5-F
A.W. BROWN
barn
J.B. WAGNER
SOUTH 107 CLOVERDALE
PARAMUS, N.J.
GEO. WINCHELL (tenant)
house 2½-5-B
MRS MARTHA HEDDOCK
house 1½-5-F
A.W. BROWN
ALBANY N.Y.
10 BELVIDERE ST.
house 2½-5-F
N 12° 34' E
N 12° 34' E
Δ 15°09' Rt
D 8°
R 716.8
T 95.2
L 189.2
E 6.3
Do Not Book
Sta 764+36 Rt.
Begin C.P.M. well
Begin Sodding of slope
Items 102, 103, 105
See Typical Sheet 3 of 45
Note: Canoy's pumps to be moved by the property owner prior to May 13, 1942
765+40
100' V.C.
445.71
Sta 765+80 - 768+06
Standard Und 15" PCGMPAC Length 116 L.F.
See Sheet 3-30A
See Typical Sheet 3 of 45 for laying of pipe in reference to perforations
Sta 768+06 - 768+04 Rt
Standard Und. with 15" PCGMPAC Length 116 L.F.
See Sheet 3-30A
See Typical Sheet 3 of 45 for laying of pipe in reference to perforations
-8.429%
-2.462%
-0.789%
-5.556%
6" PCGMPAC
12" PCGMPAC
12" RCP
15" PCGMPAC
765+80
80' V.C.
445.00
SCALE: VERTICAL 1" = 5'
HORIZONTAL 1" = 20'
STA 762+00 - 768+00
24" SUB-BASE OF GRAVEL
B.M. #4 - 5 I.R. 20 Poplar 18' Lt. Sta 764+18 Elev. 470.11
PAWLICI VILLAGE
3