FED. ROAD DIST. NO.	STATE	FED. AID PROJ. NO.	FISCAL YEAR	SHEET NO.	TOTAL SHEETS
3	VT.			2	7

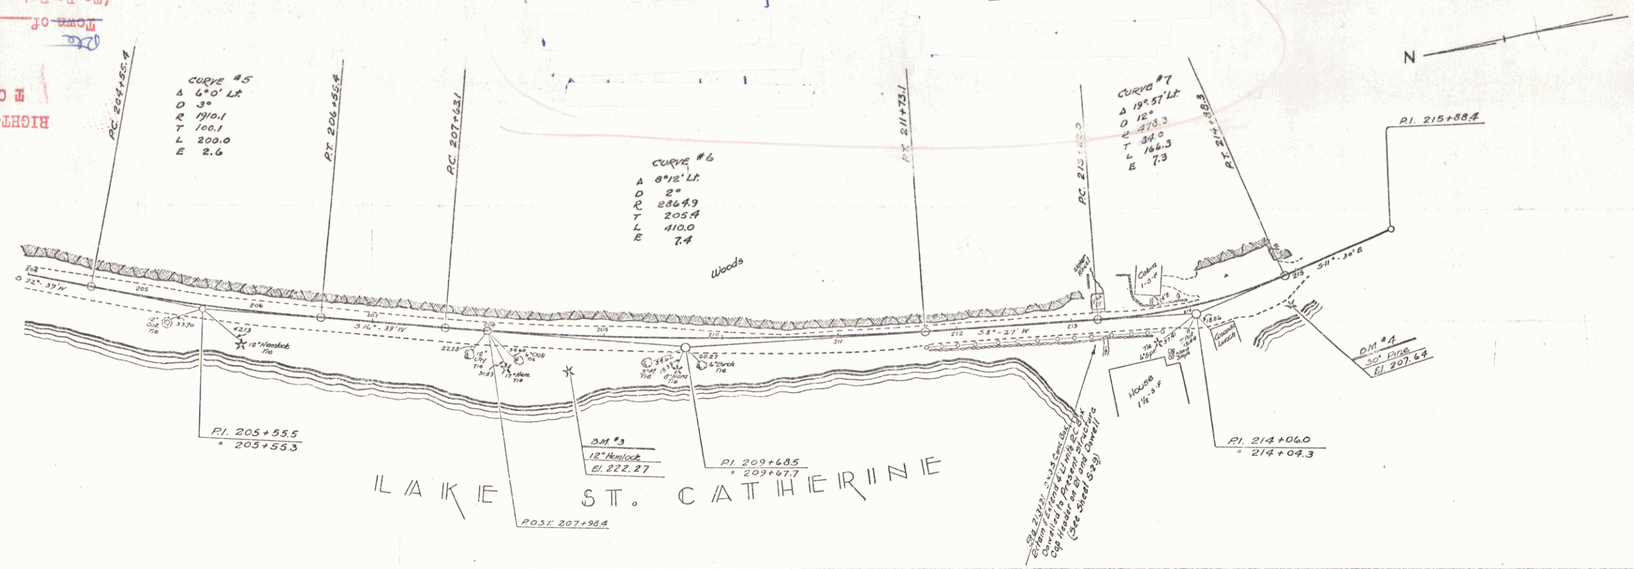

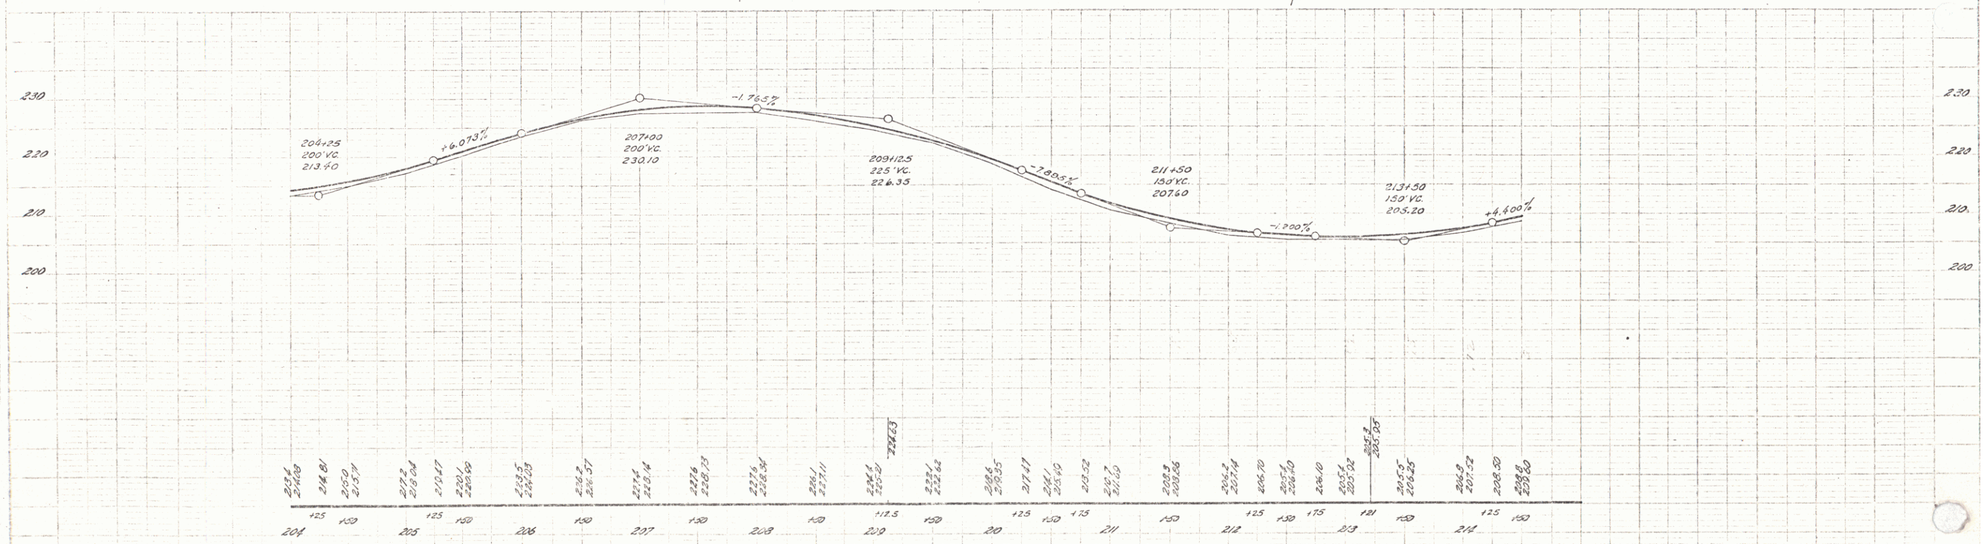

BM #3 SPIKE IN SIDE 12" HEMLOCK 26' RT. STA. 208+68 EL. 222.27
BM. #4 " " ROOT 30" PINE 20' RT. " 214+33 EL. 207.64

TOWN OF WELLS
SHEET 2 OF 7

RIGHT-OF-WAY DIVISION
ROWN FILE
PERPETUAL
Move of
Date
(To Be Returned To R.O.W. Division)

2