

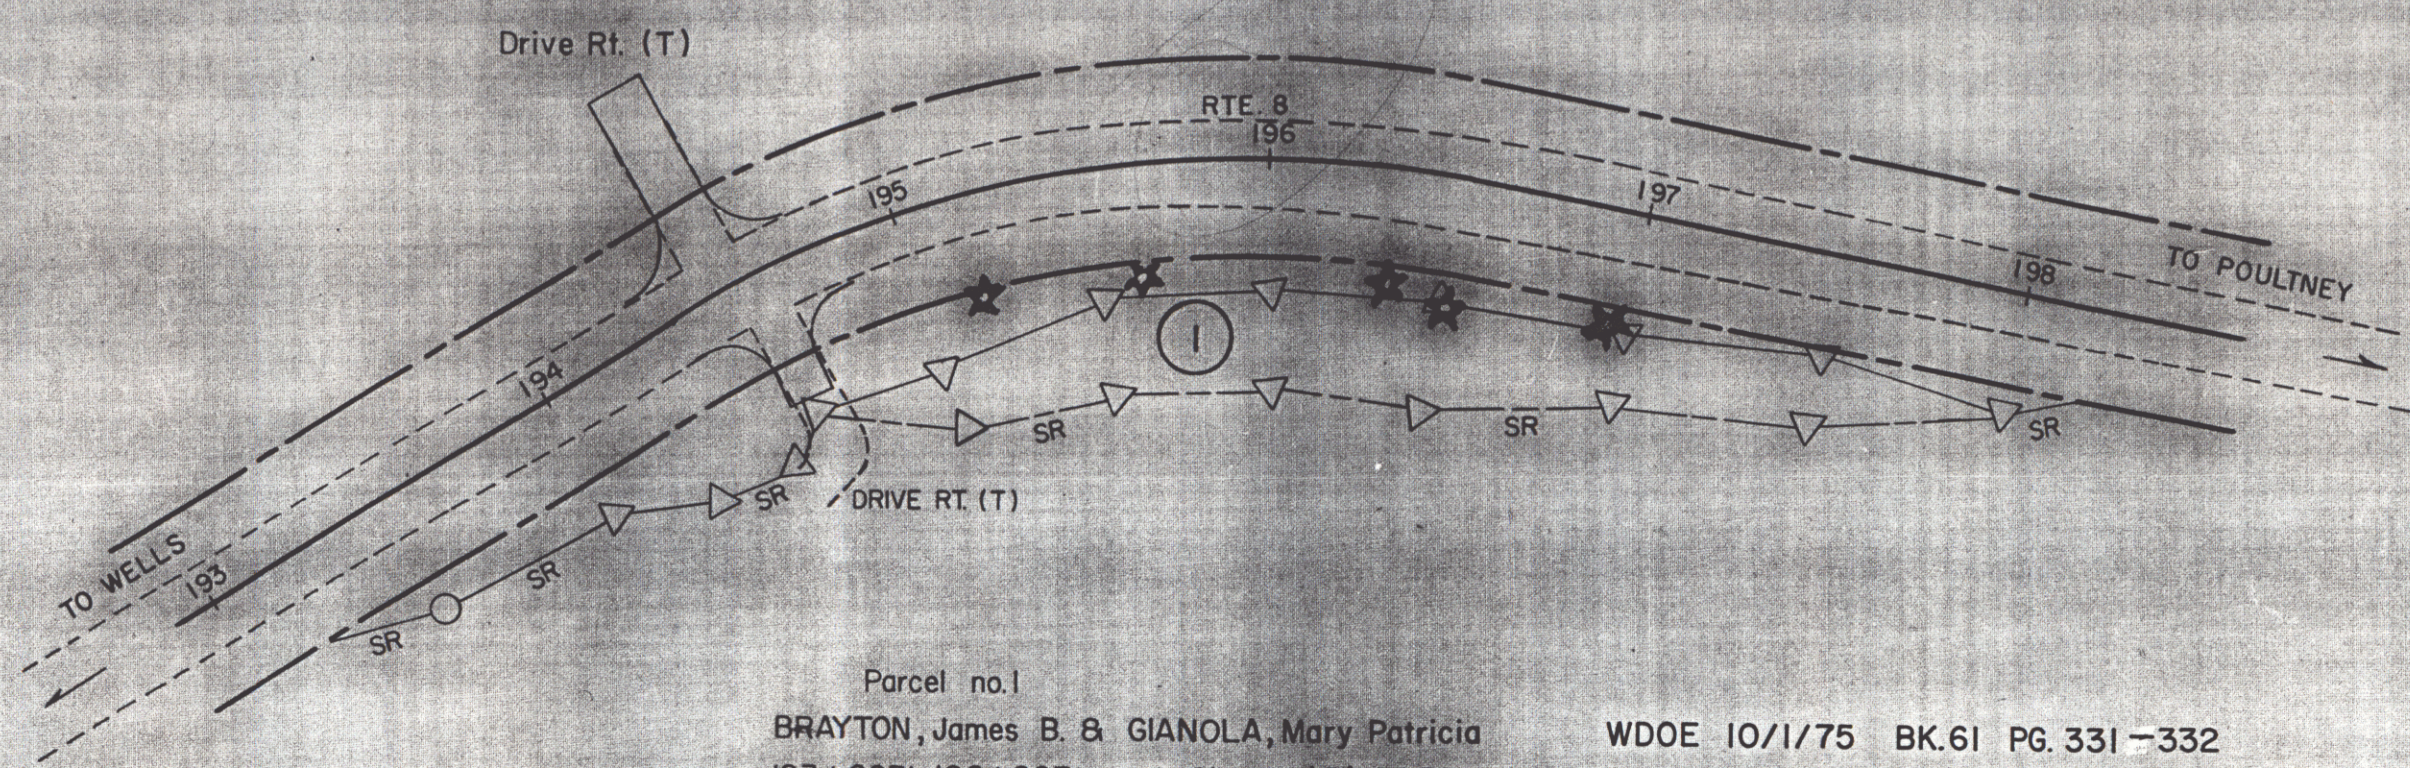


POOR ORIGINAL COPY

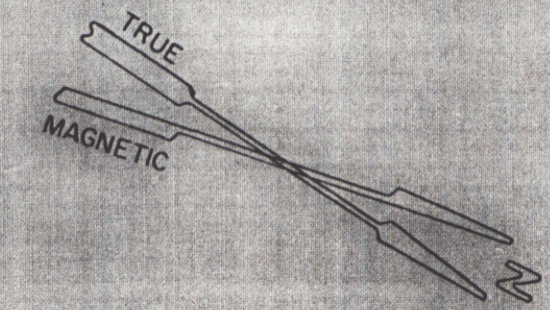

Parcel no.1
BRAYTON, James B. & GIANOLA, Mary Patricia WDOE 10/1/75 BK.61 PG. 331-332
193+20Rt-198+20Rt. Slope (P) 0.25A±
194+62Rt. Drive (T) Drive 12' Gravel M.P. 3.69
Drive Release Date:
Drive Permit Date:
194+55Lt. Drive (T) Drive Release Date:
Drive Permit Date:

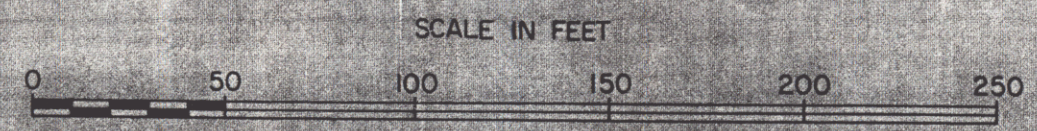

STATE OF VERMONT
DEPT. OF HIGHWAYS

TOWN OF POULTNEY ②

PROJECT POULTNEY ROS 0161 (3) 2

APPROX. SCALE 1"= 50' DATE 8-6-75 DRAWN BY ROD S.

Rev 9-5-75