INDEX OF SHEETS

STATE OF VERMONT
DEPARTMENT OF HIGHWAYS

PROPOSED IMPROVEMENT

TOWN OF POULTNEY
COUNTY OF RUTLAND
VERMONT ROUTE Nº 30
POULTNEY - CASTLETON CORNERS ROAD

BEGINNING AT A POINT APPROXIMATELY 2.8 MILES SOUTHERLY OF THE CASTLETON-POULTNEY TOWN LINE AND EXTENDING NORTHERLY 0.578 MILES

LENGTH OF PROJECT = 3,050.0 FEET = 0.578 MILES

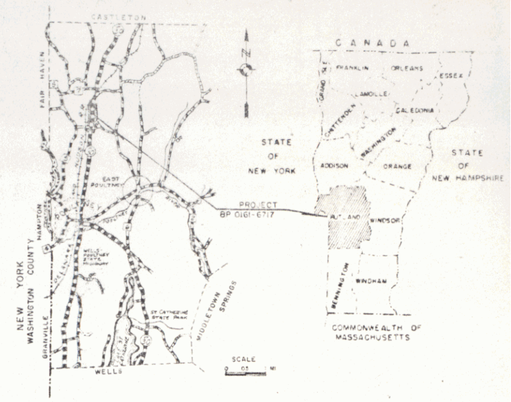

Project BP 0161-6717
Pin . 00R 379
Date 11/13/1967

MP 6.85
STA. 109+50.0
BEGIN PROJECT BP 0161-6717

MP 7.45
STA. 140+00.0
END PROJECT BP 0161-6717

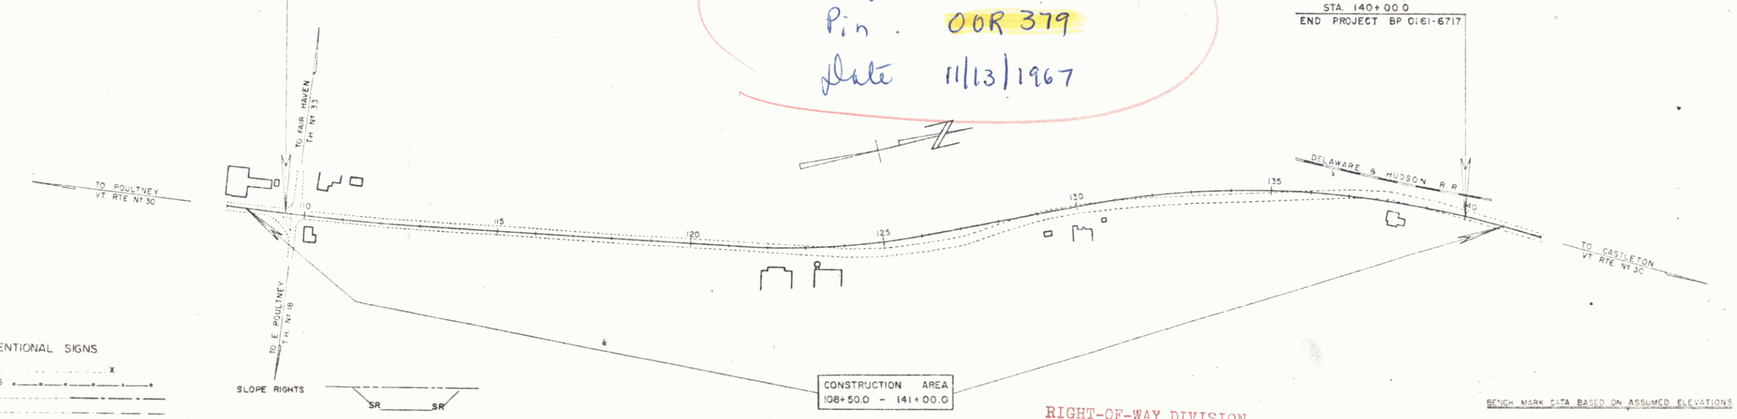

BENCH MARK DATA BASED ON ASSUMED ELEVATIONS

CONVENTIONAL SIGNS

POINT OF ACCESS X
LIMITS OF ACCESS
COUNTY LINE
TOWN LINE
FENCE LINE
STONE WALL
UNFENCED PROPERTY
GUARD RAIL
TRAVELED WAY
RAILROAD
RETAINING WALL
CENTER LINE
SURVEY LINE
CULVERT
DROP INLET
TROLLEY POLE
POWER POLE
TELEPHONE POLE
TREES
HEDGE
F.A. CONSTRUCTION IDENTIFICATION SIGNS ..... A

SLOPE RIGHTS — SR SR

GROUND ELEVATION — DATUM — ℄ LINE
GRADE ELEVATION — DATUM — RTS LINE

CURVE DATA

DEFLECTION OF ANGLE	Δ
DEGREE OF CURVE	D
RADIUS OF CURVE	R
TANGENT DISTANCE	T
LENGTH OF CURVE	L
EXTERNAL DISTANCE	E
POINT OF INTERSECTION	PI
POINT OF CURVE	PC
POINT OF TANGENT	PT
POINT ON TANGENT	POT
POINT ON SUB-TANGENT	POST
R.O.W. LIMITS	

FOR RIGHT OF WAY DETAILS, SEE RIGHT OF WAY PLANS FOR THIS PROJECT.

SCALE 0 100 200 300 FEET

RIGHT-OF-WAY DIVISION
TOWN FILE
PERPETUAL
Town of Poultney
(To Be Returned To R.O.W. Division)
MP 6.83 - 7.43

THESE PLANS ARE SUBJECT TO SUCH REVISIONS AS MAY BE REQUIRED BY THE BUREAU OF PUBLIC ROADS OR THE COMMISSIONER OF HIGHWAYS.

CONSTRUCTION IS TO BE CARRIED ON IN ACCORDANCE WITH THESE PLANS AND THE STANDARD SPECIFICATIONS FOR HIGHWAY AND BRIDGE CONSTRUCTION DATED APRIL, 1964, AS APPROVED BY THE BUREAU OF PUBLIC ROADS ON OCTOBER 12, 1964, INCLUDING ALL SUBSEQUENT APPROVED REVISIONS AND SUCH REVISED SPECIFICATIONS AND SPECIAL PROVISIONS AS ARE INCORPORATED IN THESE PLANS.

JUN 17 1985
NOV 30 1967

APPROVED SECONDARY ENGINEER	APPROVED DISTRICT ENGINEER	APPROVED CONSTRUCTION ENGINEER	APPROVED BRIDGE ENGINEER	APPROVED HIGHWAY ENGINEER	APPROVED ASST. CHIEF ENGINEER	APPROVED CHIEF ENGINEER
DATE	DATE 11/22/67	DATE	DATE	DATE	DATE 11/27/67	DATE
						SUBMITTED BY ORDER OF THE STATE HIGHWAY BOARD

DEPARTMENT OF TRANSPORTATION
BUREAU OF PUBLIC ROADS

APPROVED

DIVISION ENGINEER DATE

PROJECT RP NO. 0161(17)

SHEET 1 OF SHEETS