Town Hubbardton
Route VT 30
Project MM4.0
Pin OOR 386
Date 08/01/1931

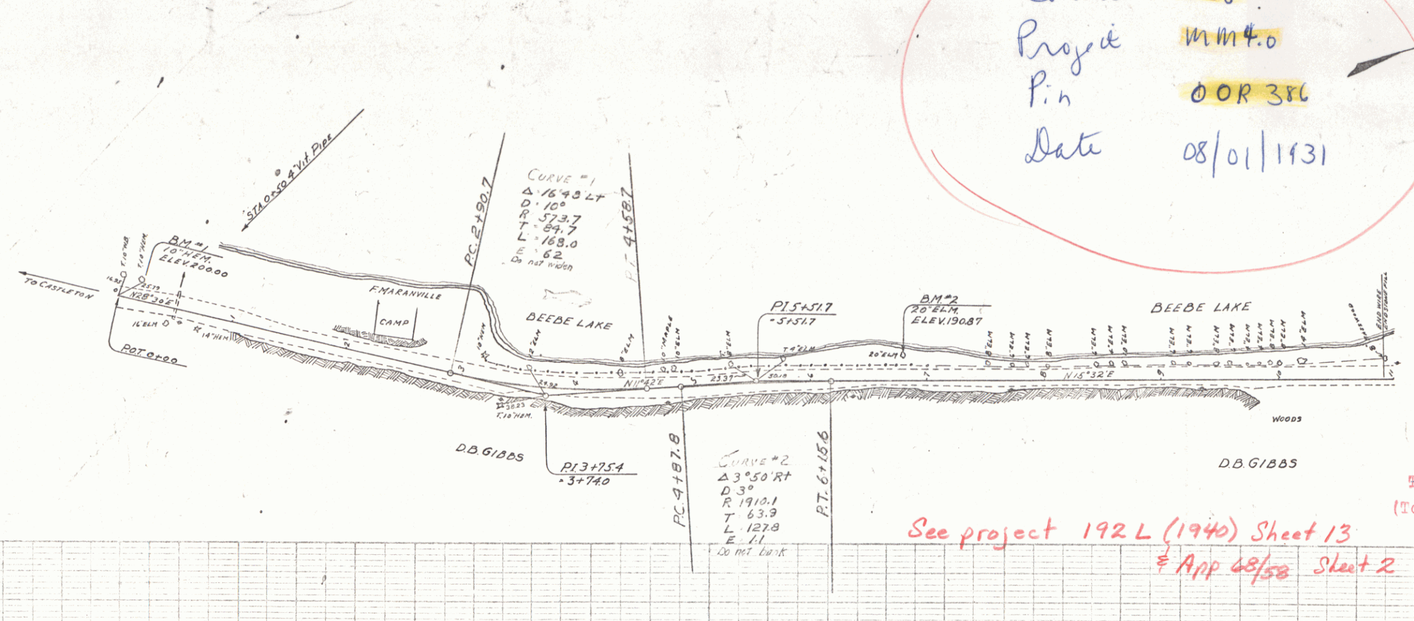

MP 3.79 - 4.18
RIGHT-OF-WAY DIVISION
TOWN FILE
PERPETUAL
~~Town~~ Rte of VT 30
(To Be Returned To R.O.W. Division)

See project 192L (1940) Sheet 13
& App 68/58 Sheet 2

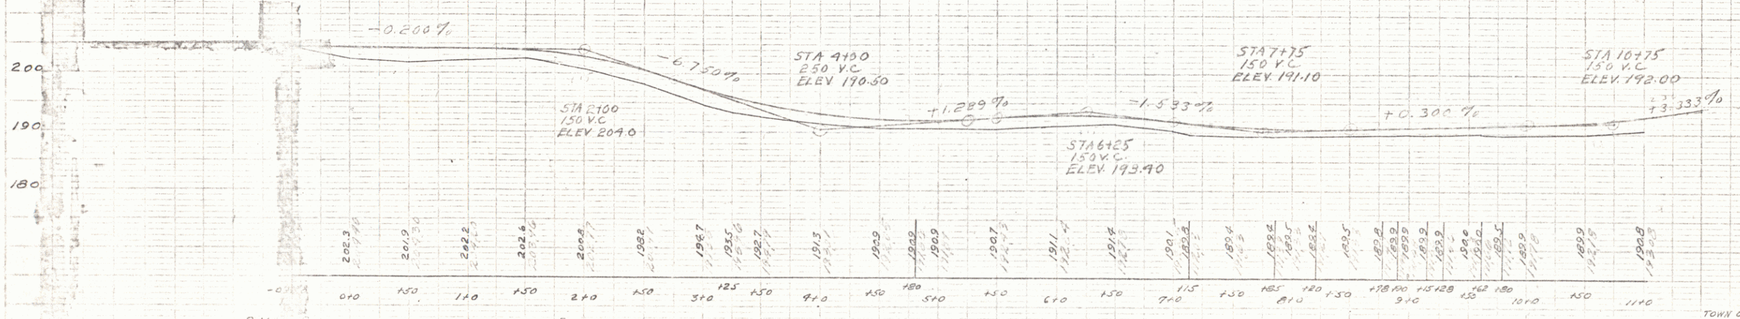

BM #1 Spike in root of 10" hemlock 17' Lt. Sta. 0+19 Elev. 200.00
BM #2 Spike in root of 20" elm 195' Lt. Sta. 6+80 Elev. 190.87

TOWN OF HUBBARDTON
PROPOSED ROAD IMPROVEMENT
ON HUBBARDTON-CASTLETON ROAD 4 MILES NORTH
OF CASTLETON-HUBBARDTON TOWN LINE
SHEET 1 OF