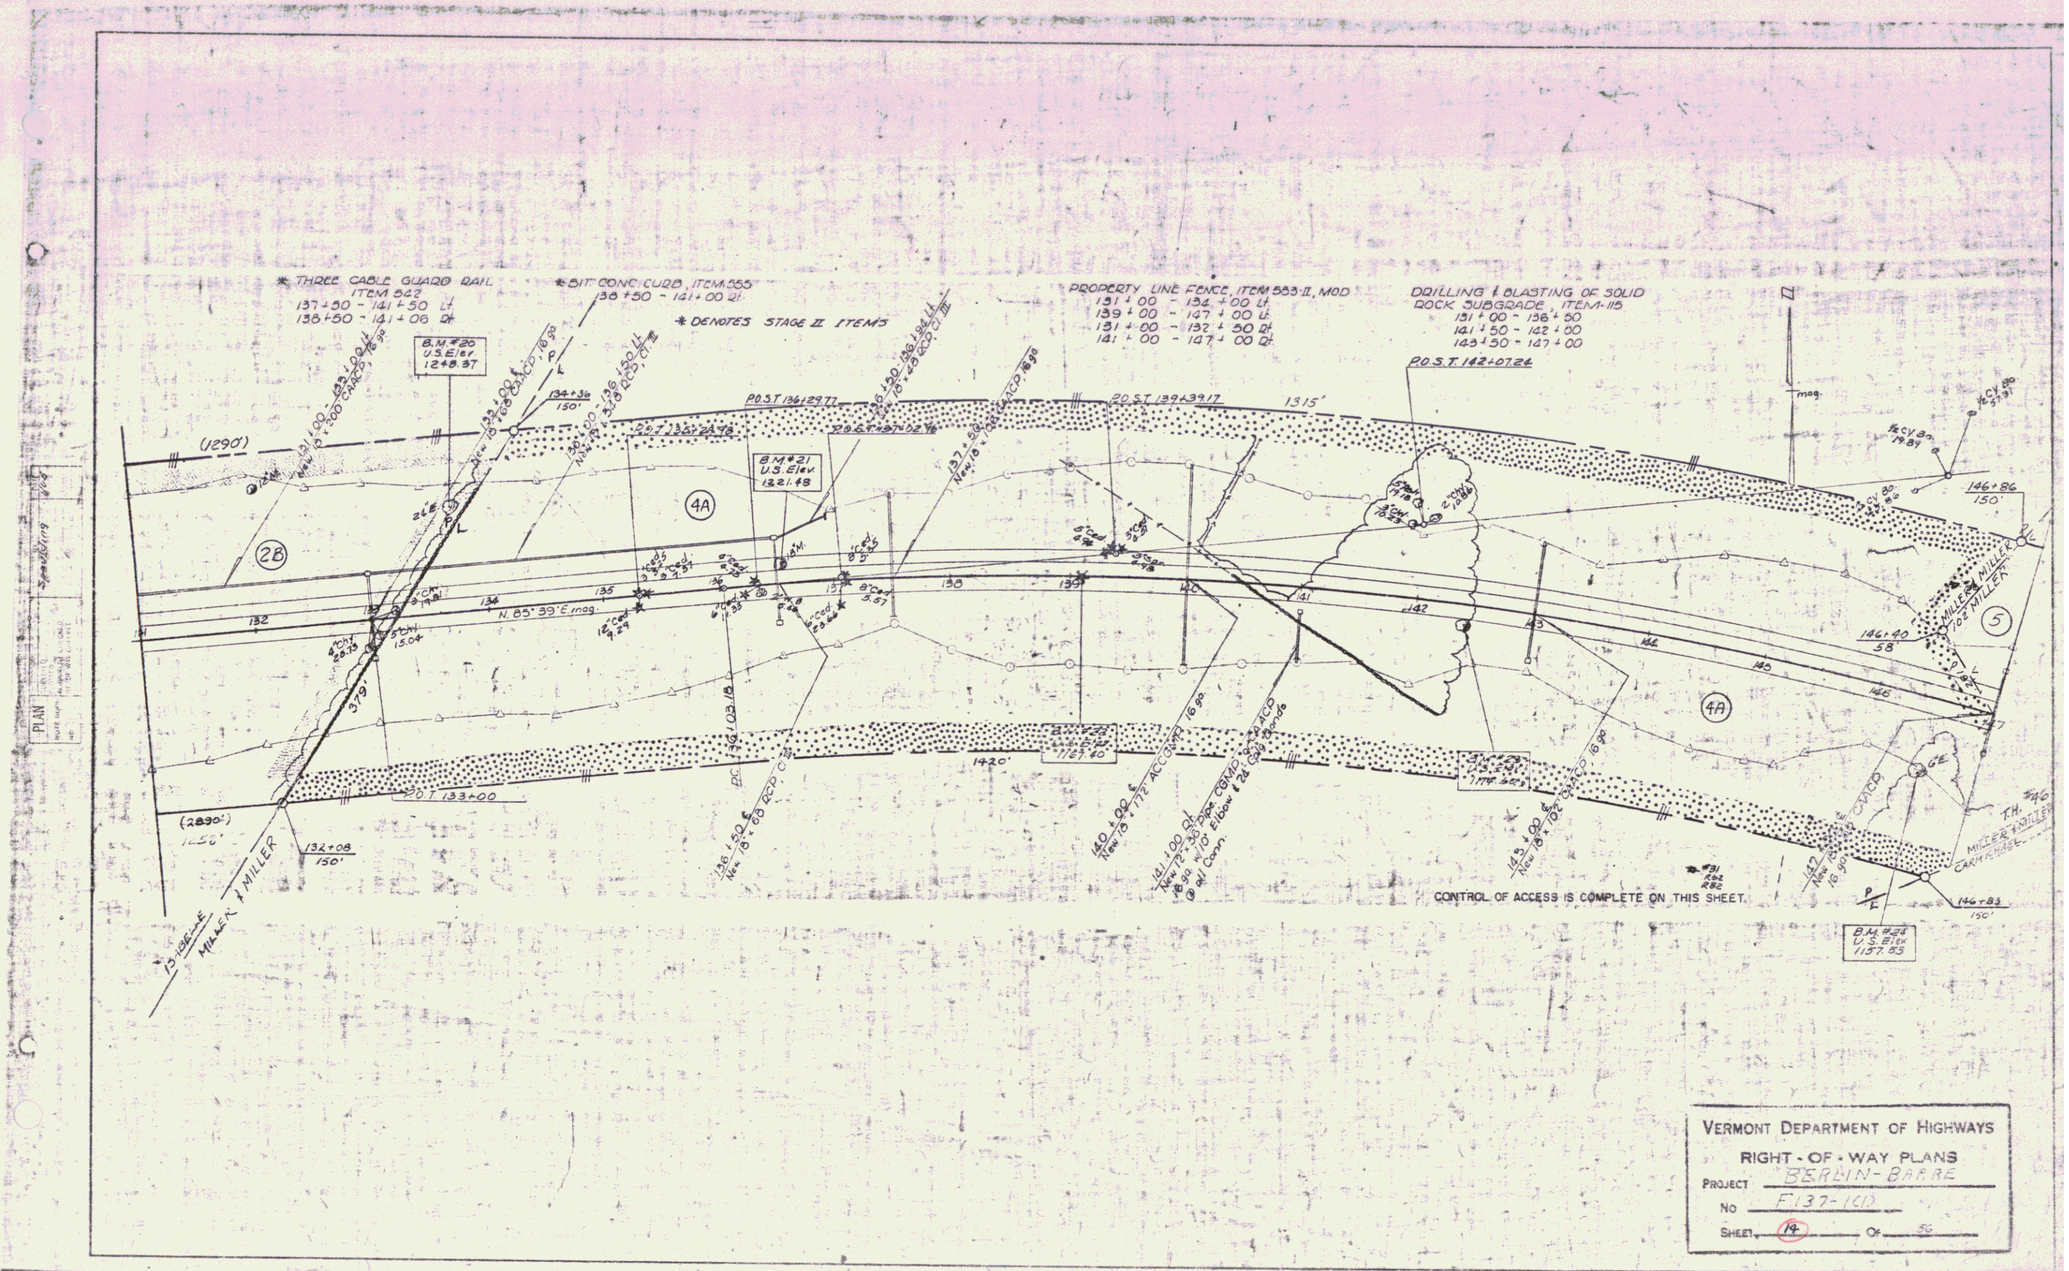

VERMONT DEPARTMENT OF HIGHWAYS
RIGHT-OF-WAY PLANS
PROJECT BERLIN-BARRE
NO F137-1(10)
SHEET 14 OF 56