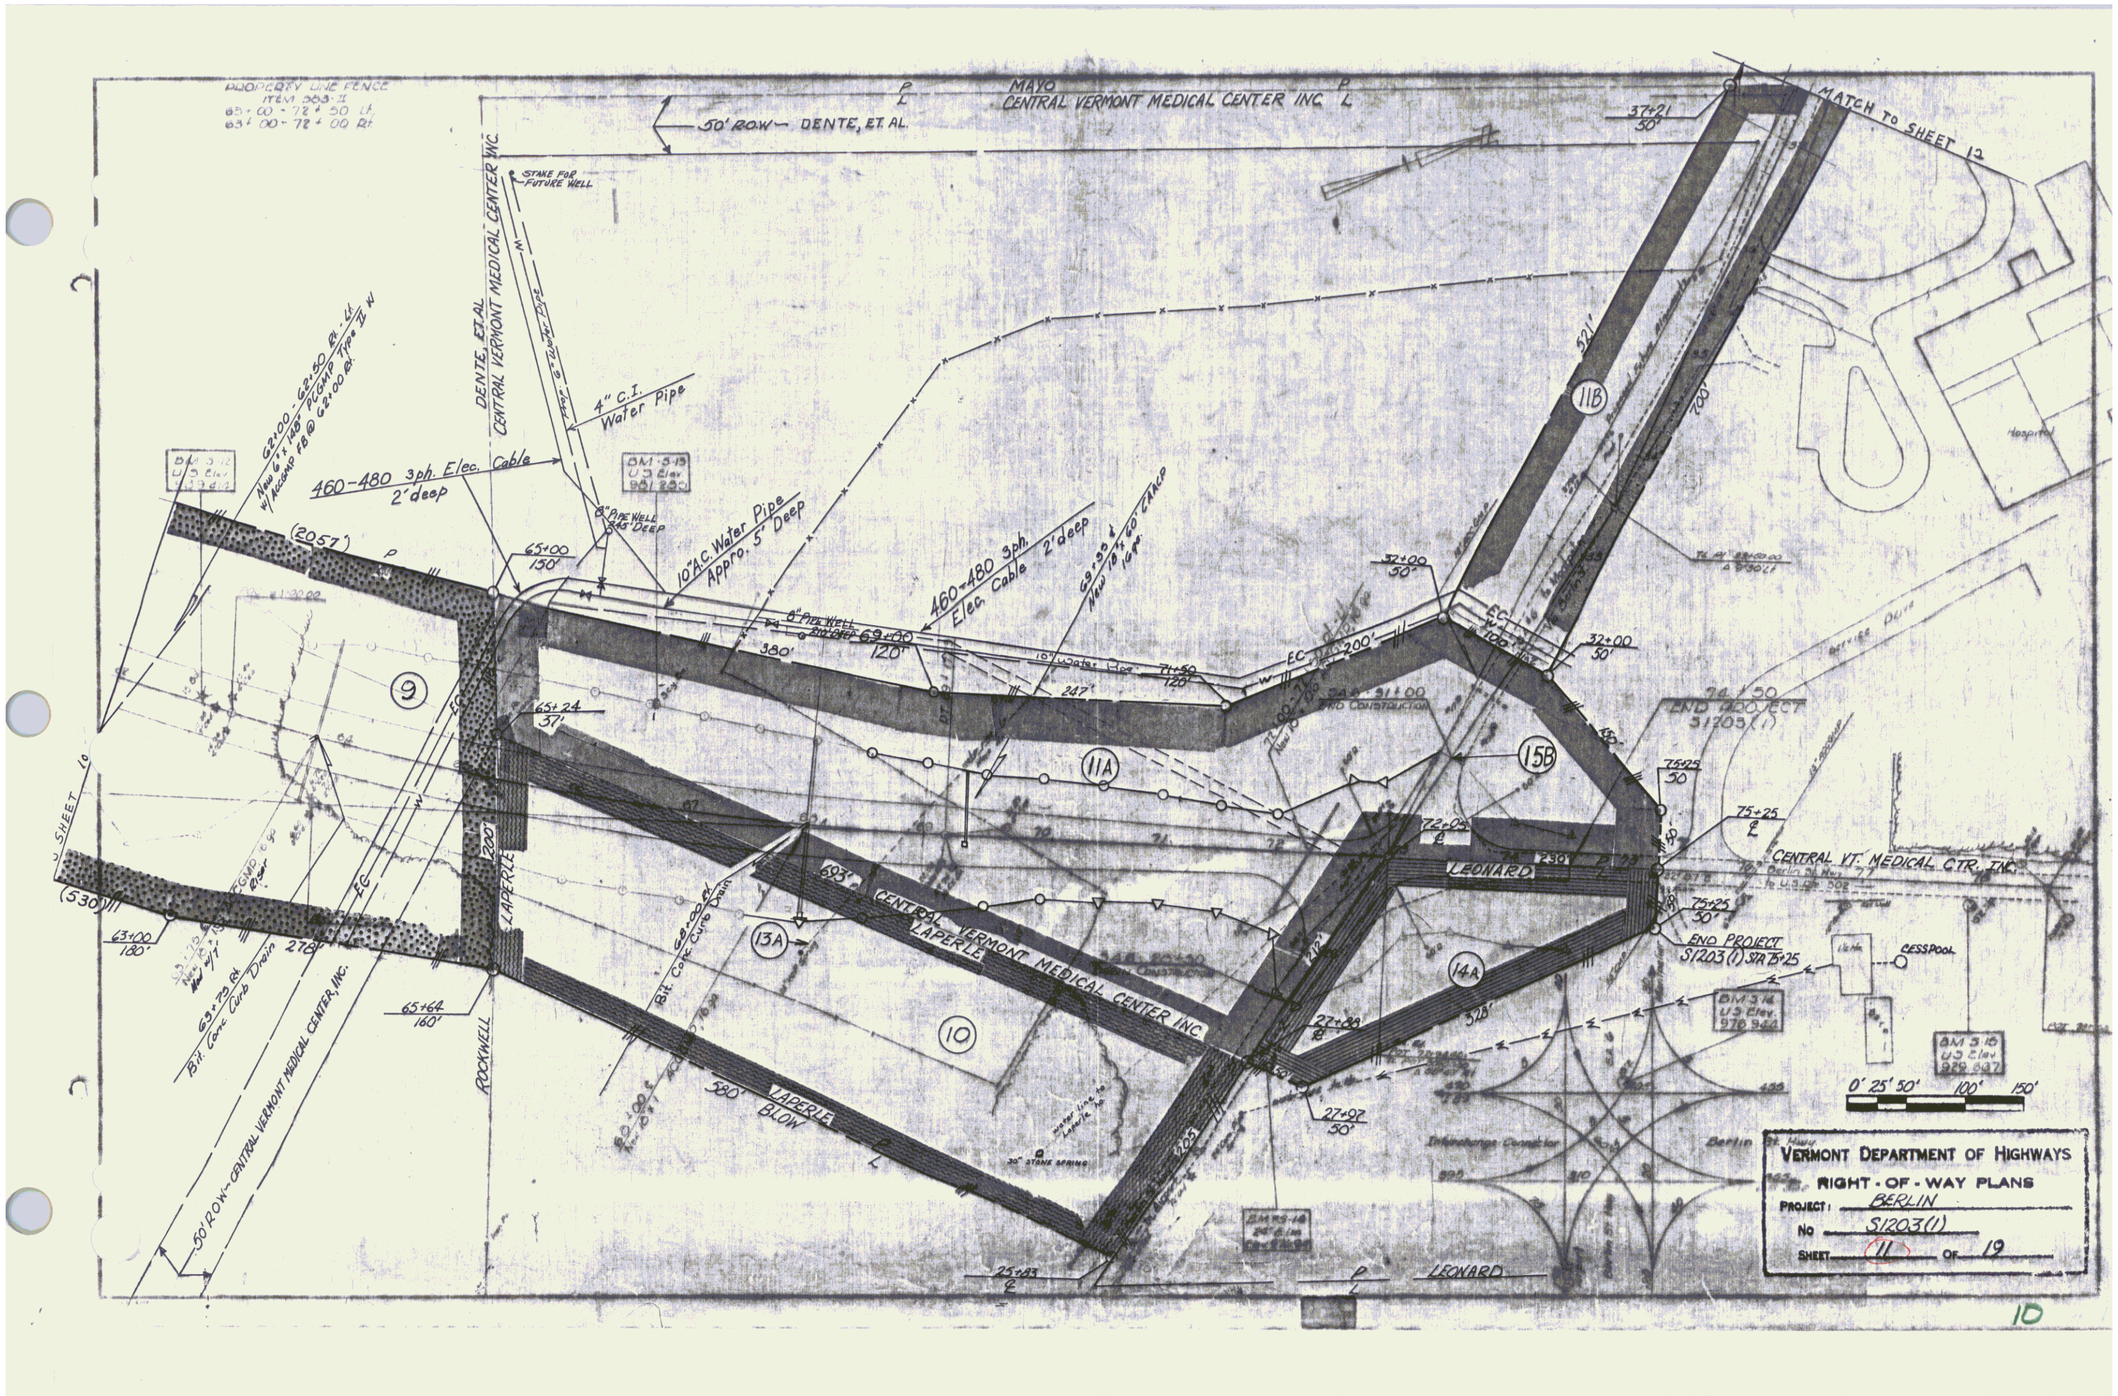
MAYO
CENTRAL VERMONT MEDICAL CENTER INC.
50' R.O.W. — DENTE, ET. AL.
MATCH TO SHEET 12
PROPERTY LINE FENCE
ITEM 263-11
DENTE, ET. AL.
CENTRAL VERMONT MEDICAL CENTER INC.
STAKE FOR FUTURE WELL
4" C.I. Water Pipe
460-480 3ph. Elec. Cable 2' deep
10" A.C. Water Pipe Approx. 5' Deep
460-480 3ph. Elec. Cable 2' deep
(2057')
(530')
9
10
11A
11B
13A
14A
15B
LAPERLE
ROCKWELL
LEONARD
CENTRAL VT. MEDICAL CTR. INC.
CENTRAL VERMONT MEDICAL CENTER INC.
LAPERLE BLOW
END PROJECT S1203(1) STA 75+25
CESSPOOL
50' R.O.W.-CENTRAL VERMONT MEDICAL CENTER, INC.
VERMONT DEPARTMENT OF HIGHWAYS
RIGHT-OF-WAY PLANS
PROJECT: BERLIN
No. S1203(1)
SHEET 11 OF 19

10