Route: VT73
Project: SA17-1932
PIN: 00R417
Date: 09/23/1932
Town: GOSHEN

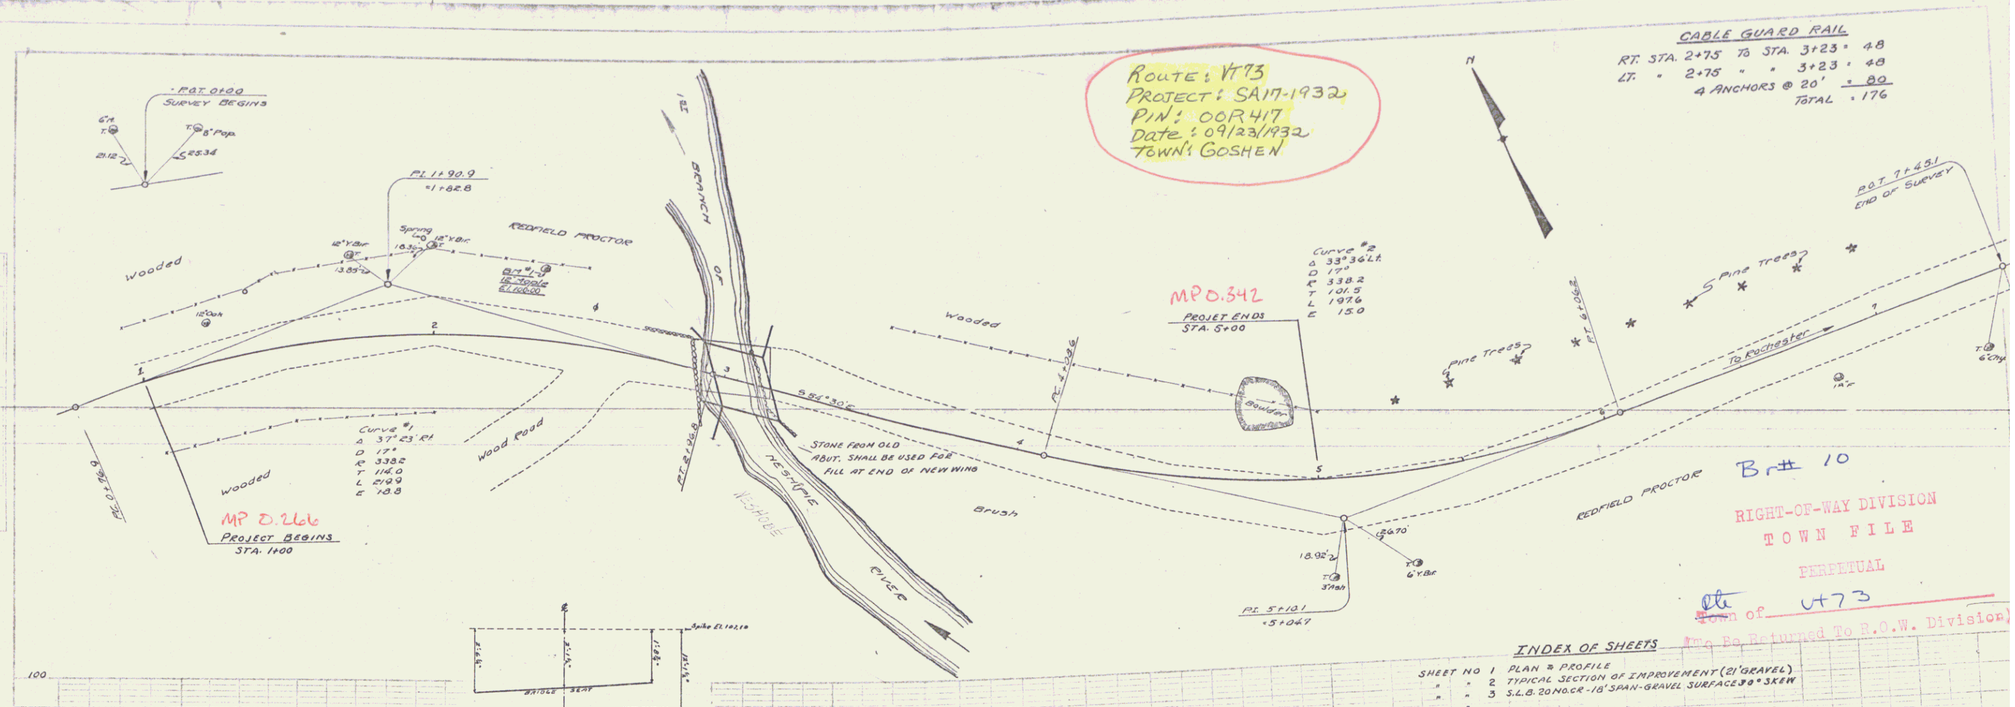


## INDEX OF SHEETS

| | | |
|---|---|---|
| SHEET NO | 1 | PLAN & PROFILE |
| " " | 2 | TYPICAL SECTION OF IMPROVEMENT (21' GRAVEL) |
| " " | 3 | S.L.B. 20 NO. CR-18' SPAN-GRAVEL SURFACE 30° SKEW |
| " " | 4 | |
| " " | 5 | S.L.A.G. NO. 30° SKEW -H: 8') (ABUT. #2 NEW-H: 9') (7'-6½") (ABUT. #1 |
| " " | 6 | S.B. NO. 2 TYPICAL DETAILS NOS. 3204, 3220, 3221 |
| " " | 7 | S.B. NO. 2A " " " 3222, 3227, 3232 |
| " " | 8 | S.B. NO. 2B " " " 3241 |
| " " | 9 | S.NO. 22 STANDARD STRUCTURES |
| " " | 10 & 11 | CROSS SECTIONS |
| " " | 12 | S.B. 11 LIGHTS, BARRICADES ETC. |

## ESTIMATED QUANTITIES

| | | | | |
|---|---|---|---|---|
| ITEM | NO | 10 & 11 | COM. EXCAV. INCL. BORROW | 962 C.Y. |
| " | " | 15 | STR. EXCAV. | 180 C.Y. |
| " | " | 20 | GRAVEL SURFACE COURSE | 200 C.Y. |
| " | " | 33A | CONCRETE CLASS "A" | 29 C.Y. |
| " | " | 33C | " " "C" | 80 C.Y. |
| " | " | 34 | REINFORCING STEEL | 4500 LBS. |
| " | " | 55 | TEMPORARY BRIDGE | 1 L.S. |
| " | " | 67A | CABLE GUARD RAIL (WOOD POST) | 176 L.F. |

CORRECT: A. D. Bishop
BRIDGE ENGINEER

APPROVED:
CHIEF ENGINEER

GOSHEN BRIDGE
S.A. # 17-1932

Revised 9/23/32 Moved 5' forward. No Skew No Facing

SHEET 1 OF 12 SHEET

R.O.W. 9/23/32