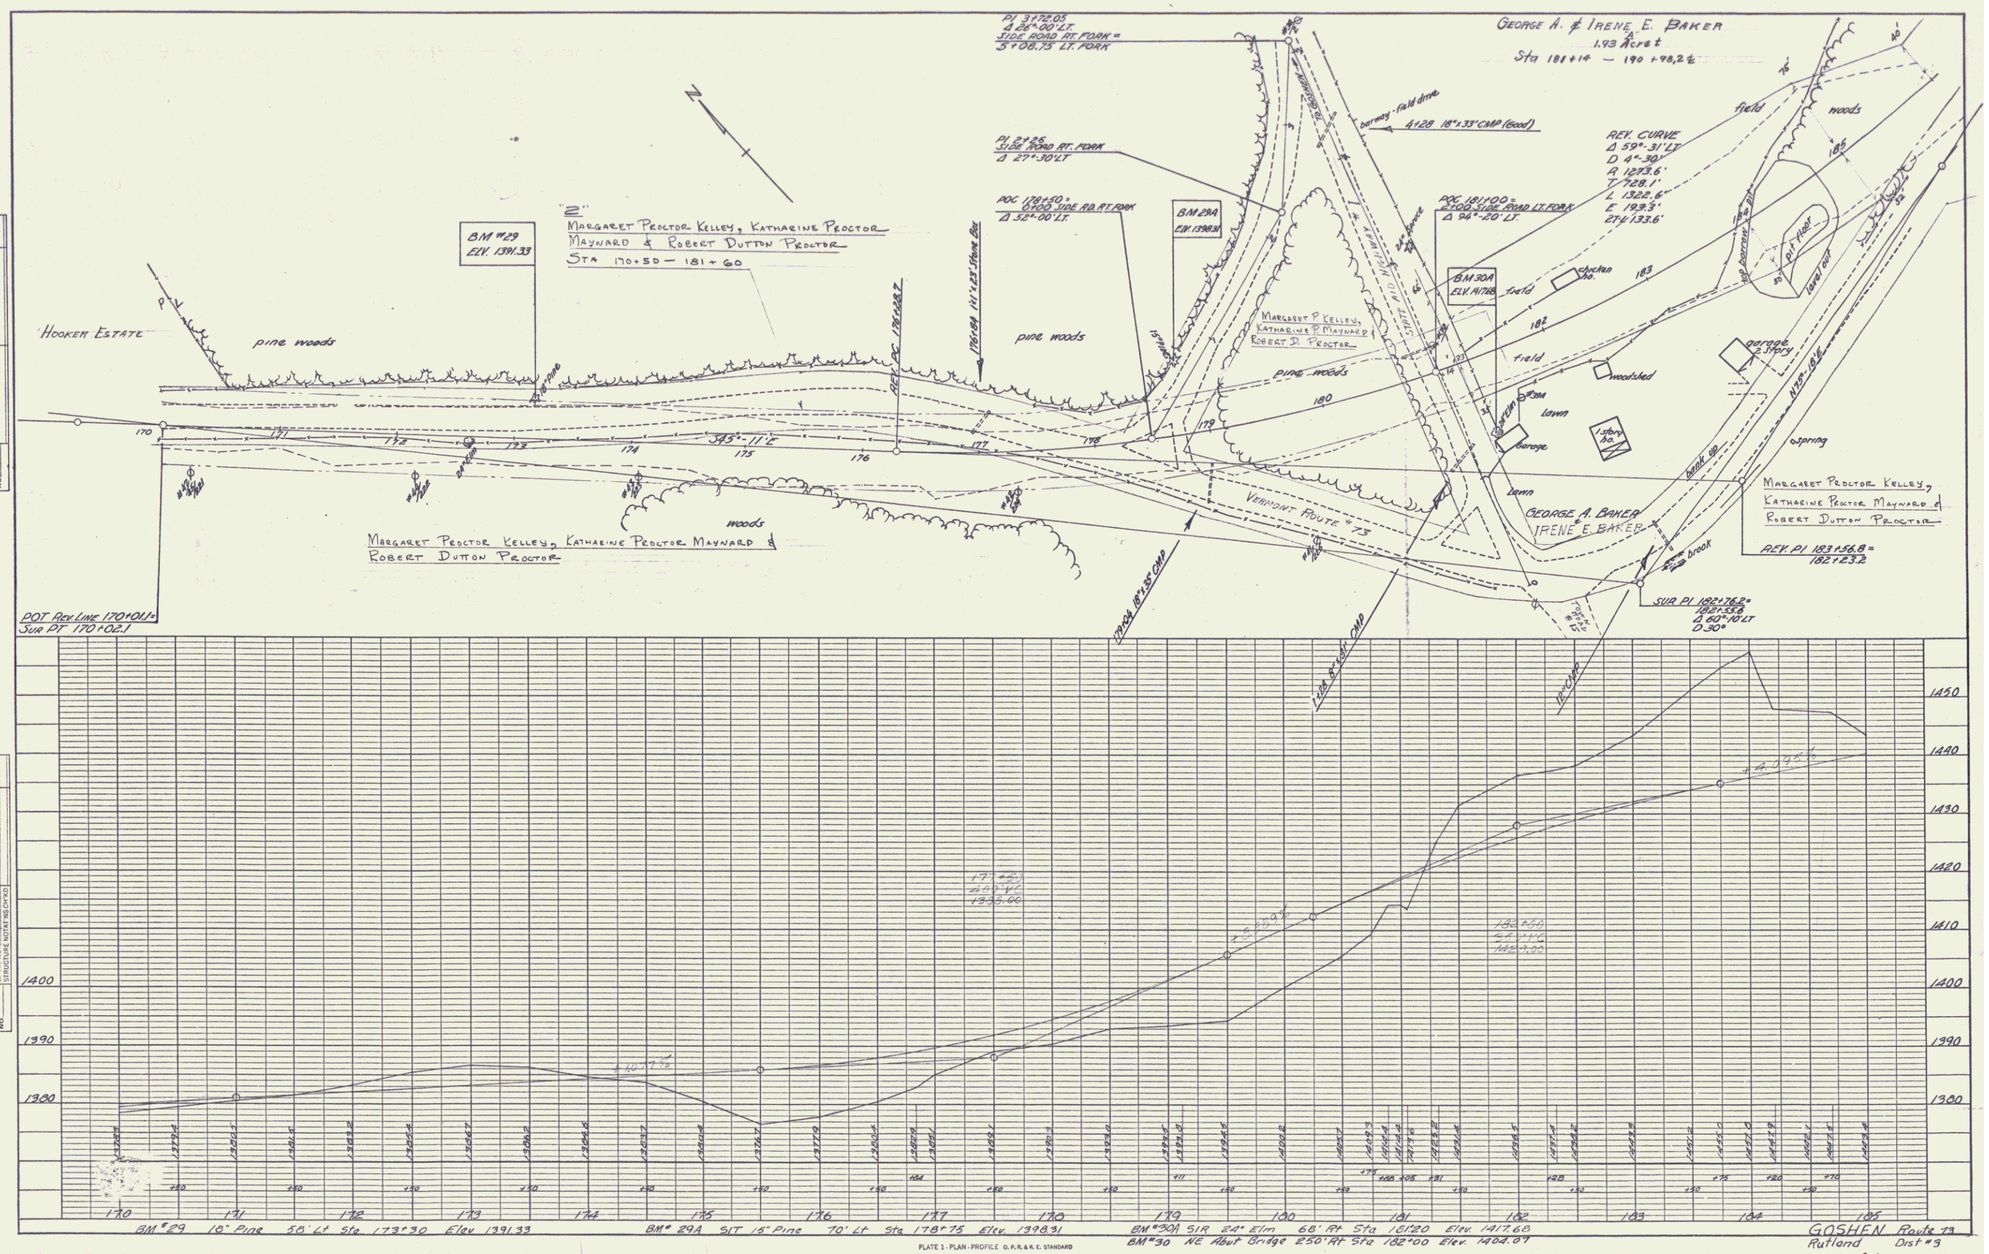

BM #29 18" Pine 50' Lt Sta 173+30 Elev 1391.33

BM # 29A S/T 15" Pine 70' Lt Sta 178+75 Elev 1398.31

BM #30A S/R 24" Elm 66' Rt Sta 181+20 Elev 1417.66

BM #30 NE Abut Bridge 250' Rt Sta 182+00 Elev 1404.07

PLATE 1 - PLAN - PROFILE O.P.R.& R.E. STANDARD

KEUFFEL & ESSER CO., NEW YORK.

K & E CO. NO. 345-1

PLAN		BY	DATE
	SURVEYED		
	PLOTTED		12-27
	ALIGNMENT CHECKED		12-27
	RT. OF WAY CHECKED		12-27
NOTE BOOK			
NO.			

PROFILE		BY	DATE
	SURVEYED		
	PLOTTED		12-27
	VERTICAL CHECKED		12-27
	H. & V. NOTES		12-27
NOTE BOOK	STRUCTURE NOTES (CVTD)		
NO.			

GOSHEN Route 73

Rutland Dist #3

ST 191 (A)

Sheet 6

8