


Δ 89°-11' RT.
D 5°
R 1146.3
T 1130.1
L 1783.7
E 463.2

STATE OF VERMONT
DEPARTMENT OF HIGHWAYS
ALBURG-SWANTON ROAD
PROJECT NO. 219-L

SKETCH MAP SHOWING RELOCATION OF
ROUTE NO. 104 IN TOWN OF ALBURG
SCALE 1 IN. = 100 FT.

ROUTE: VT 78
PROJECT: 219-L
DATE:
PIN:
TOWN: ALBURG

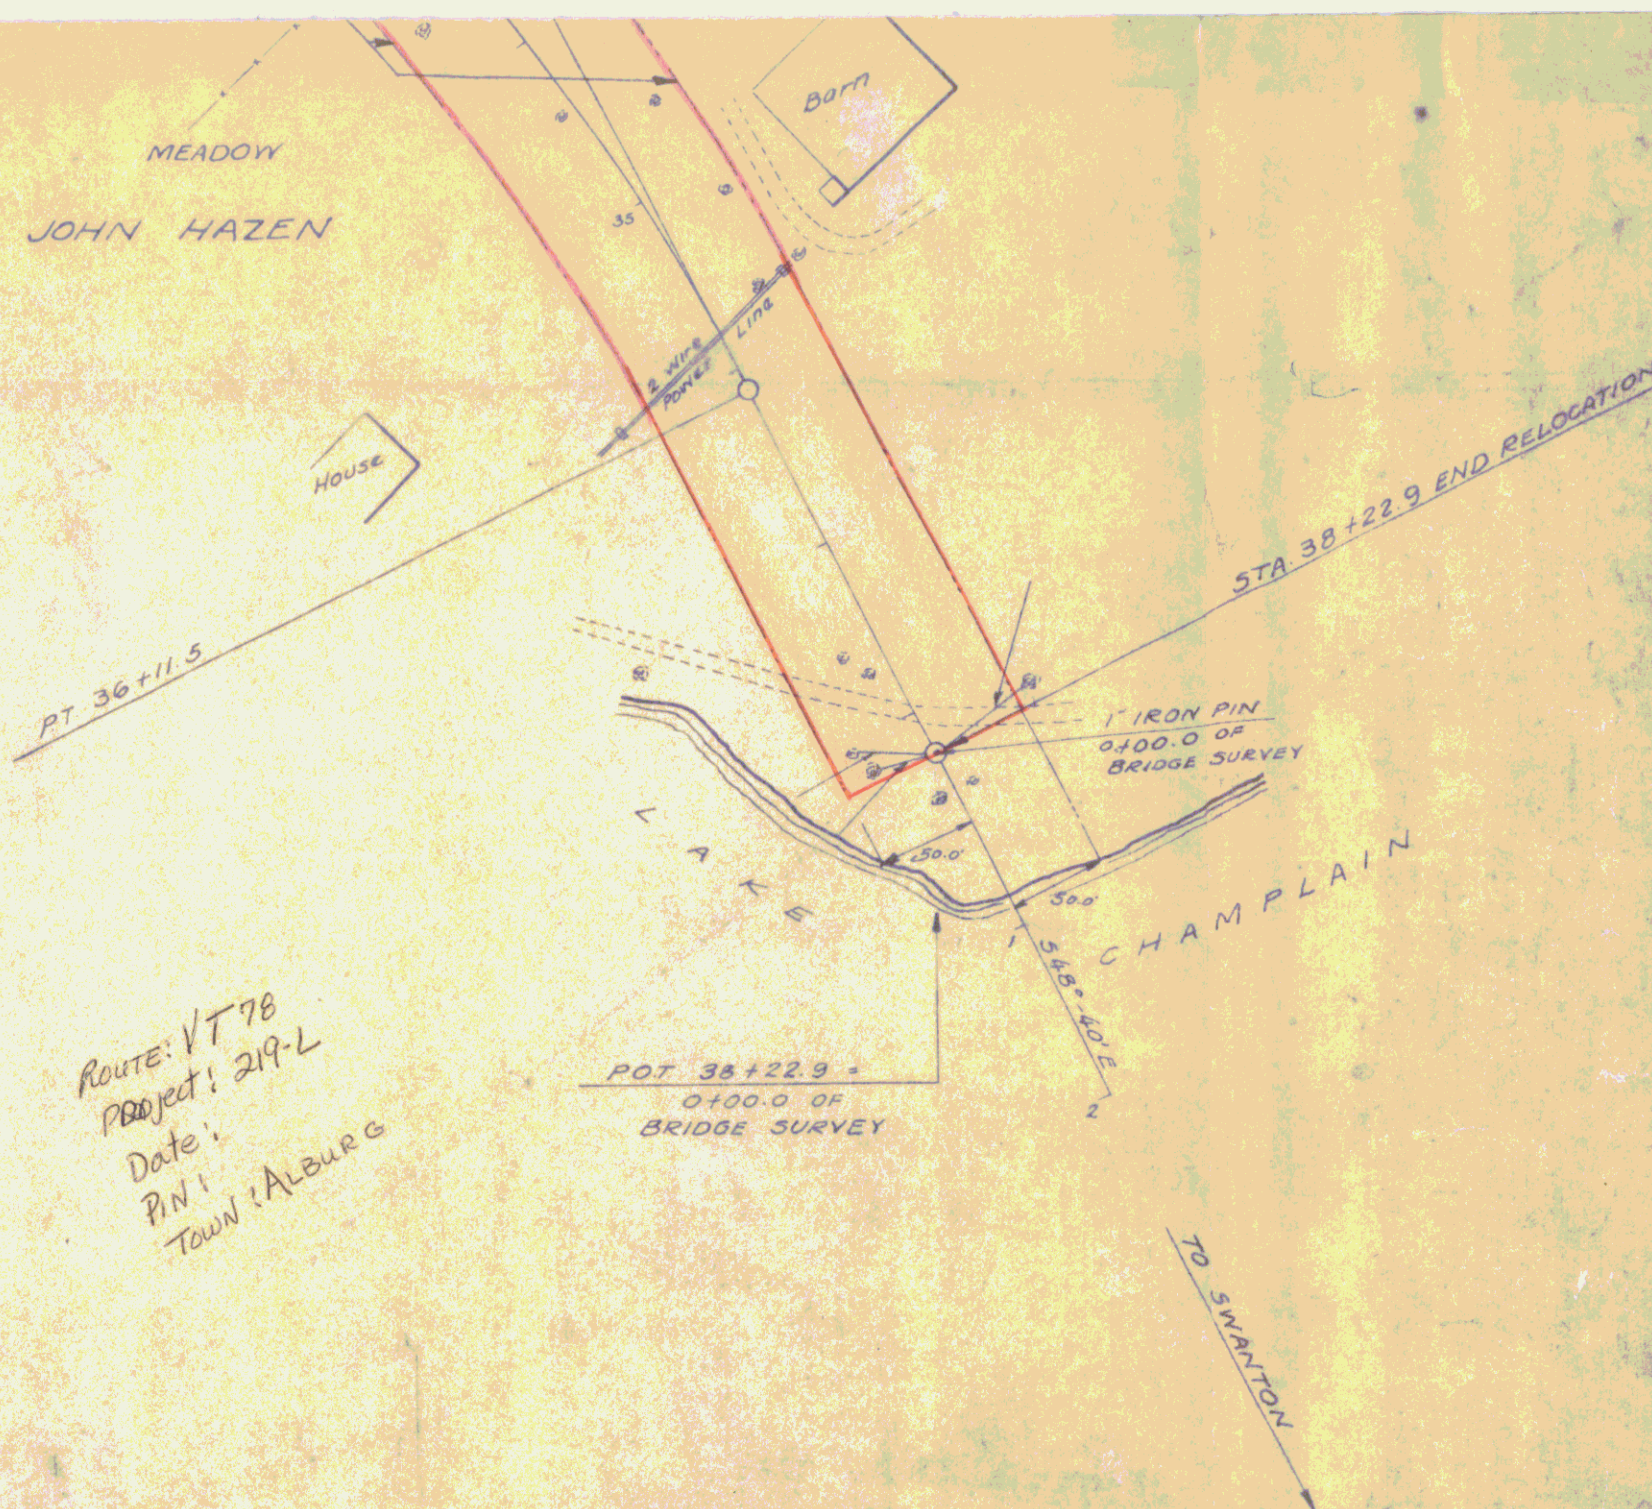

4B

4

11/21