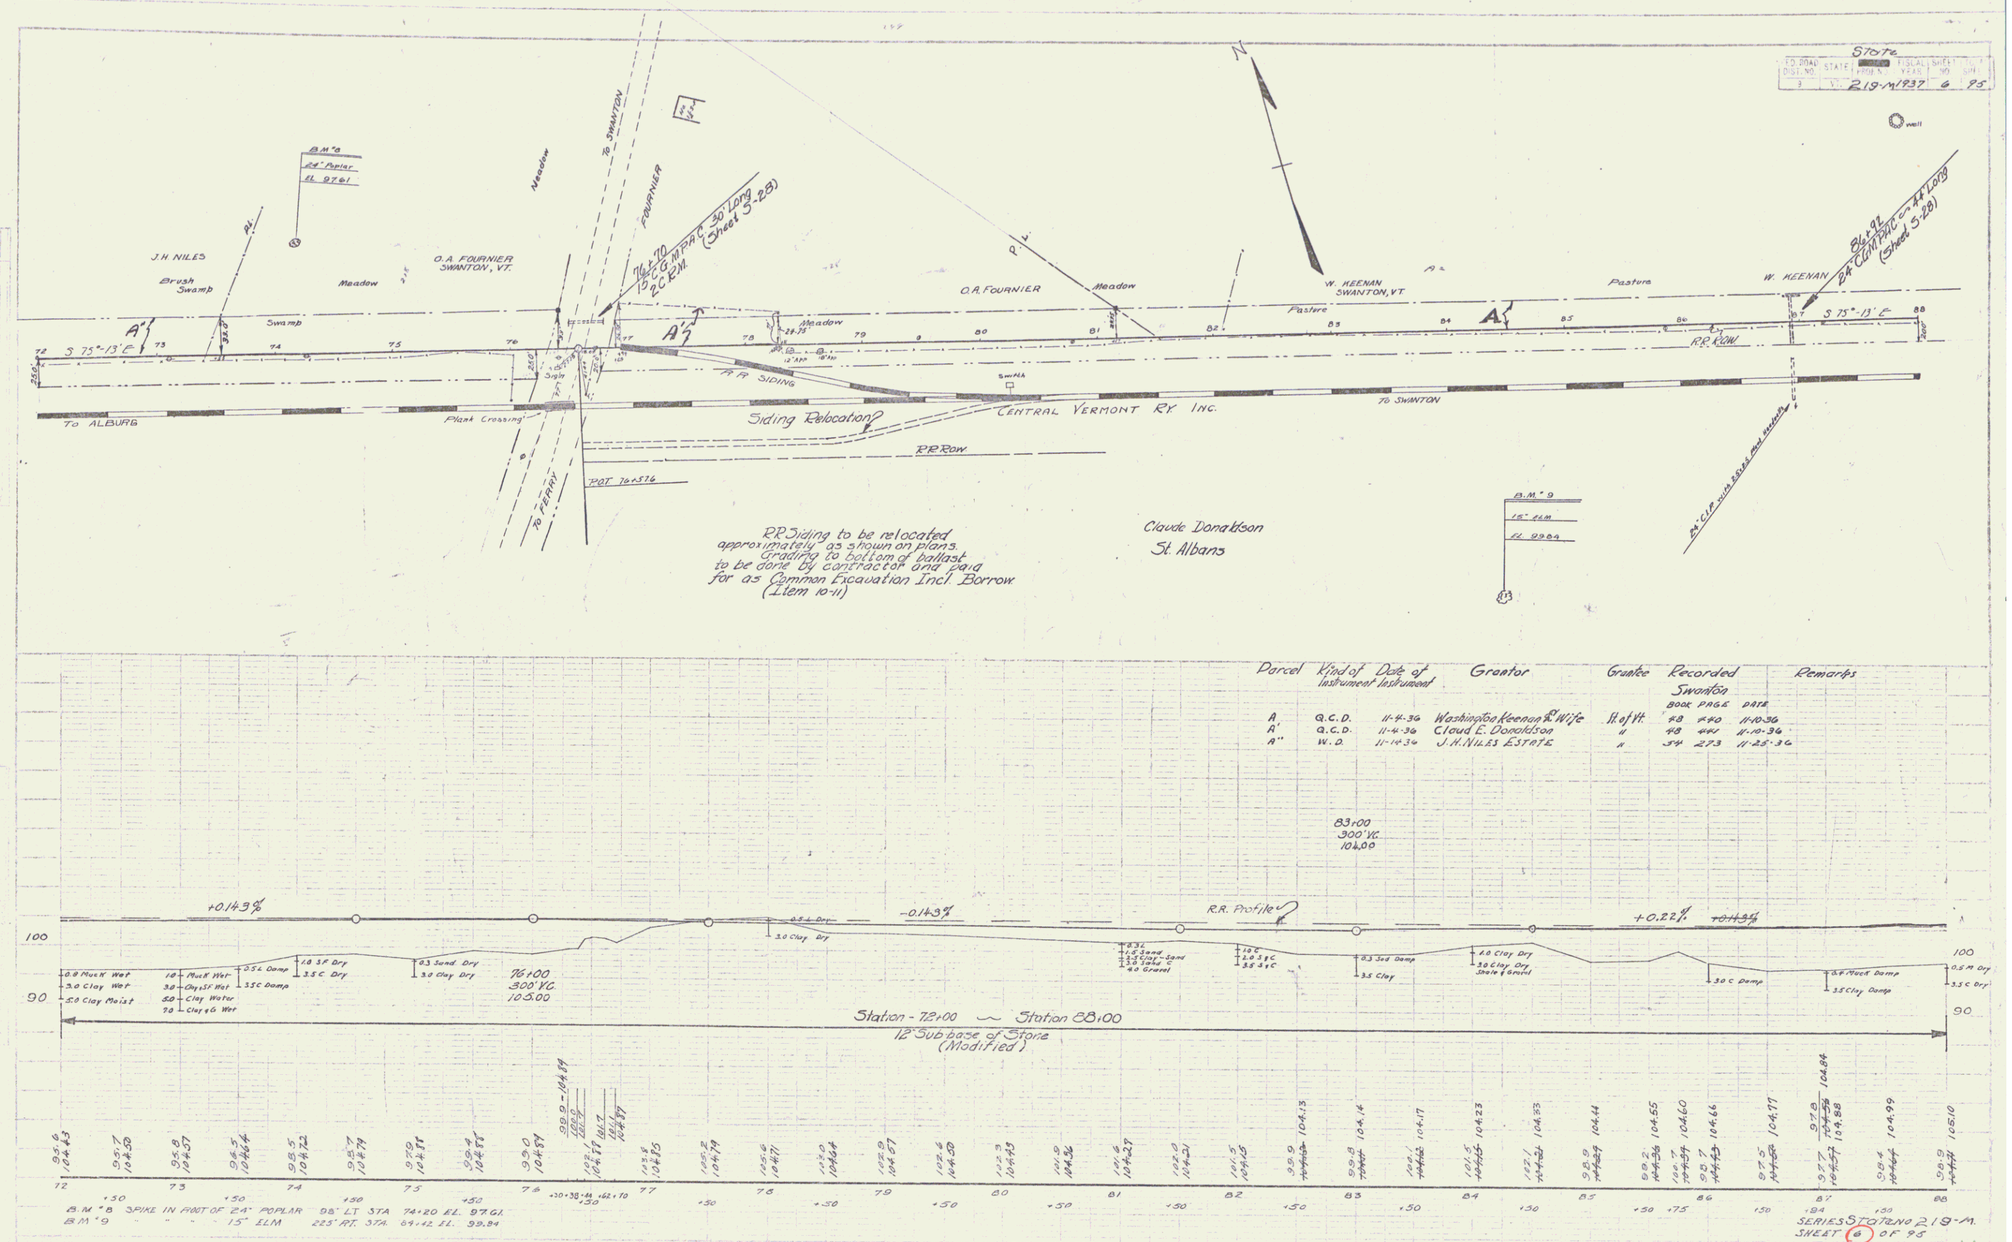
STOTE
FED. ROAD DIST. NO. 3
STATE VT.
PROJ.
FISCAL YEAR 1937
SHEET NO. 6
TOTAL SHEETS 95
B.M. "8"
24" Poplar
EL 97.61
J.H. NILES
Brush Swamp
Swamp
Meadow
O.A. FOURNIER
SWANTON, VT.
To SWANTON
FOURNIER
Meadow
76+00 To 78+00 C.G.M.P. 30' Long 2C.E.M. (Sheet 5-25)
O.A. FOURNIER
Meadow
W. KEENAN
SWANTON, VT.
Pasture
Pasture
W. KEENAN
86+92 B.R. C.M.P.C. 44' Long (Sheet 5-28)
well
S 75°-13' E
R.R. ROW
To ALBURG
Plank Crossing
To FERRY
P.O.T. 76+56
Siding Relocation?
CENTRAL VERMONT RY INC.
To SWANTON
R.R. Row
R.R. SIDING
Switch
B.M. "9"
15" ELM
EL 99.84
24" C.I.P. with 5.5'x5.5' Bed Rock
R.R. Siding to be relocated approximately as shown on plans. Grading to bottom of ballast to be done by contractor and paid for as Common Excavation Incl. Borrow. (Item 10-11)
Claude Donaldson
St. Albans
Parcel | Kind of Instrument | Date of Instrument | Grantor | Grantee | Recorded Swanton Book | Page | Date | Remarks
A. | Q.C.D. | 11-4-36 | Washington Keenan & Wife | State of Vt. | 48 | 490 | 11-10-36
A' | Q.C.D. | 11-4-36 | Claud E. Donaldson | " | 48 | 491 | 11-10-36
A'' | W.D. | 11-14-36 | J.H. NILES ESTATE | " | 54 | 273 | 11-25-36
83+00
300' V.C.
104.00
+0.14%
-0.14%
R.R. Profile
+0.22%
+0.14%
0.8 Muck Wet
3.0 Clay Wet
2.0 Clay Moist
1.0 Muck Wet
3.0 Clay Sl. Wet
2.0 Clay Water
7.0 Clay & G Wet
0.5 L Damp
1.0 SF Dry
3.5 C Dry
3.5 C Damp
0.3 Sand Dry
3.0 Clay Dry
0.5 L Dry
3.0 Clay Dry
76+00
300' V.C.
105.00
0.3 Sand
1.5 Sand
3.5 Clay-Sand
3.0 Silty C
4.0 Gravel
1.0 C
1.0 SF C
3.5 SF C
0.3 Sand Damp
3.5 Clay
1.0 Clay Dry
3.0 Clay Dry
Scale & Gravel
3.0 C Damp
0.5 F Muck Damp
3.5 Clay Damp
0.5 M Dry
3.5 C Dry
Station - 72+00 ~ Station 88+00
12" Subbase of Stone (Modified)
B.M. "8" SPIKE IN FACE OF 24" POPLAR 98' LT STA 74+20 EL. 97.61
B.M. "9" " " " 15" ELM 225' RT. STA 84+42 EL. 99.84
SERIES STOTE NO 219-M
SHEET 6 OF 95
4