checked 2/26/00 ML

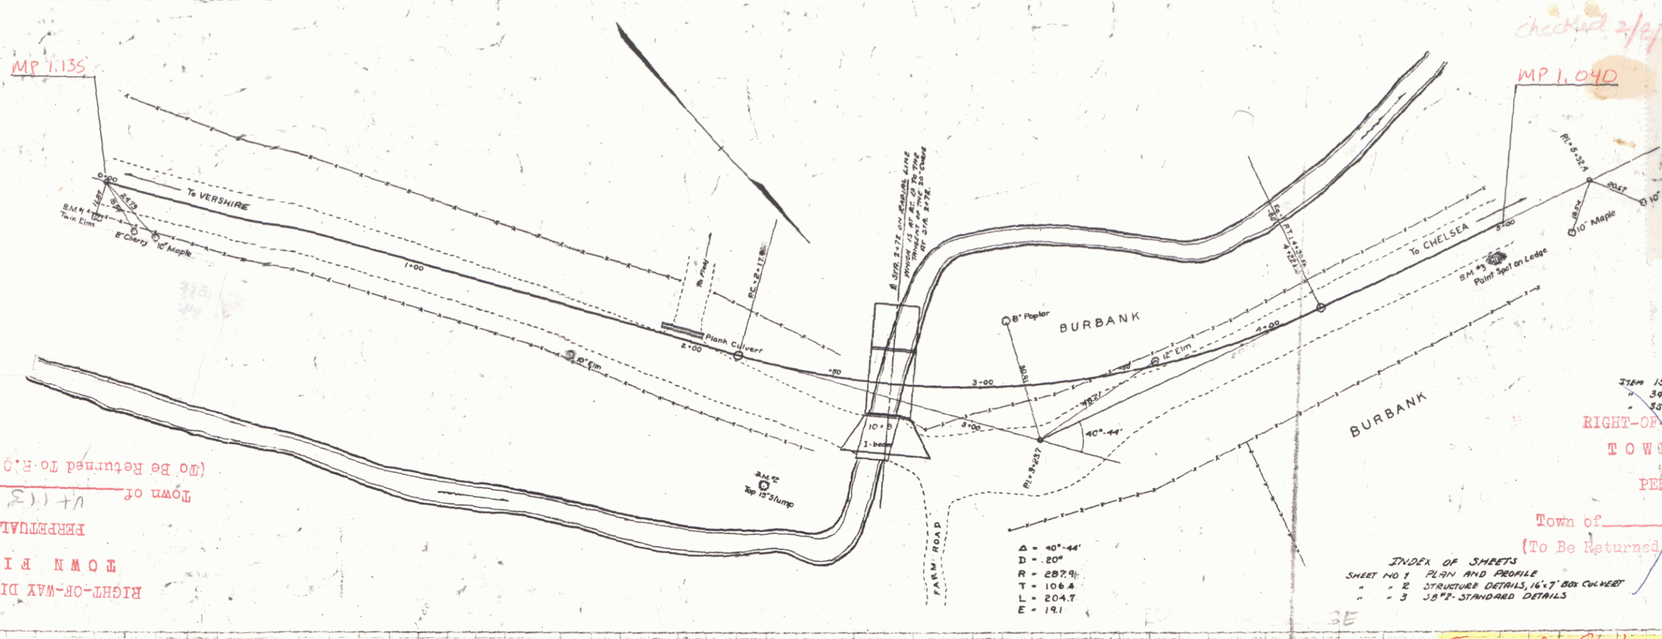

ESTIMATE OF QUANTITIES

ITEM 15 STRUCTURE EXCAVATION
" 38A CONCRETE CLASS A(1-2-4)
" 35 REINFORCING STEEL

RIGHT-OF-WAY DIVISION
TOWN FILE
PERPETUAL
Town of _____
(To Be Returned To R.O.W. Division)

INDEX OF SHEETS

SHEET NO 1 PLAN AND PROFILE
" " 2 STRUCTURE DETAILS, 16'x7' BOX CULVERT
" " 3 38"T- STANDARD DETAILS

RIGHT-OF-WAY DIVISION
TOWN FILE
PERPETUAL
Town of _____
(To Be Returned To R.O.W. Division)

Town of Chelsea
Route VT113
Proj #1929
8/1/1929
PIN# 00R451

TH 26

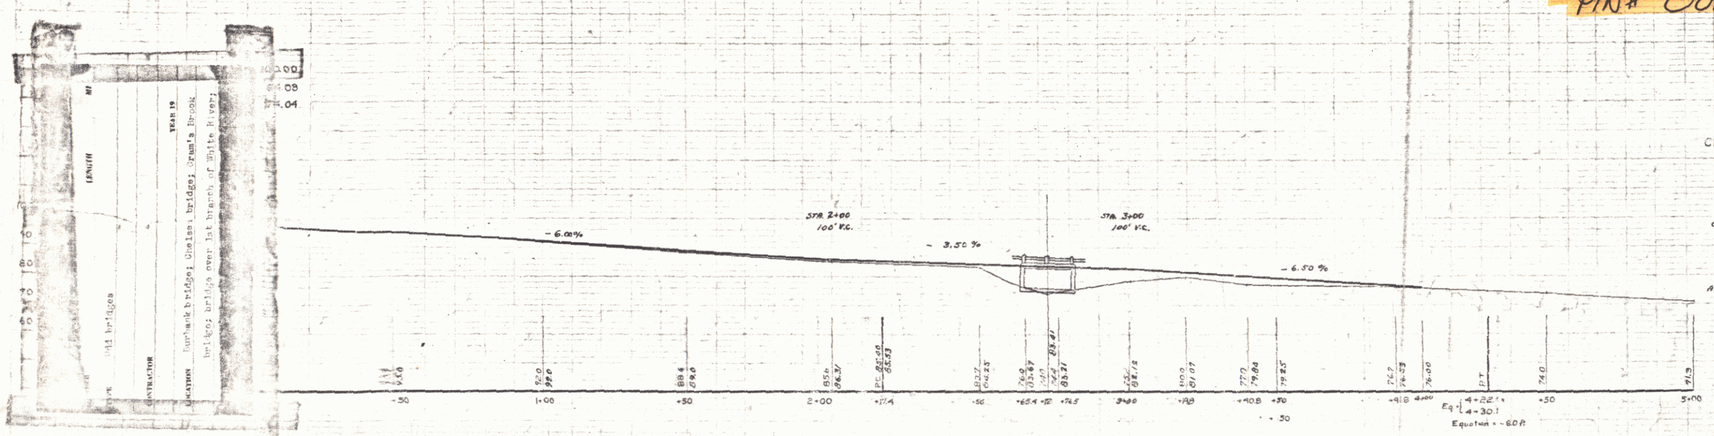

PLAN & PROFILE
OF
BURBANK BRIDGE
CHELSEA VERMONT

BR #3
MM 1.11

CORRECT: A.D.D. BRIDGE

APPROVED: 8/30/79 H.E. CHIEF

SHEET 1

LENGTH	16'
YEAR 19	
CONTRACTOR	
LOCATION	Burbank bridge; Chelsea, bridge; Gruett's Brook
	bridge; bridge over 1st branch of White River

A.A. Doe
J.B. Dempsey
8/1929
8/1929