FED. ROAD DIV. NO.	STATE	PROJ. NO.	FISCAL YEAR	SHEET NO.	TOTAL SHEETS
1	VT.	S 72 (1)	POST WAR	1	44

INDEX OF SHEETS

SHEET NO. 1 TITLE PAGE
" " 2 TYPICAL CROSS-SECTION OF IMPROVEMENT DOUBLE TAR COAT OF REFINED TAR, WITH PEASTONE SEAL, ITEM 312-A
" " 3 BANKING AND WIDENING TABLES
" " 4-5 EARTHWORK SHEETS
6 QUANTITY SHEET (DRAINAGE)
7 QUANTITY SHEET (ITEMS)
8-9 PLAN AND PROFILE
10 PRELIMINARY INFORMATION SHEET
11 STRUCTURE SHEET-BRIDGE PLAN AND ELEVATION
12 STRUCTURE SHEET-ABUTMENT NO.1 (DETAIL)
13 STRUCTURE SHEET-ABUTMENT NO.2 AND LT. WING (DETAILS)
14 STRUCTURE SHEET-ABUTMENT NO.2 AND RT. WING (DETAILS)
15 STRUCTURE SHEET-SUPERSTRUCTURE
16 STANDARD STRUCTURE SHEET S8-58-1 BRIDGE RAILING
17 STANDARD STRUCTURE SHEET S8-20 TYPICAL DETAILS
18 STANDARD STRUCTURE SHEET S8-11 BARRICADES, SIGNS AND LIGHTS (BRIDGE)
19 STANDARD STRUCTURE SHEET S-40 BARRICADES, SIGNS AND LIGHTS (ROADWAY)
20 STANDARD STRUCTURE SHEET S-41 TYPICAL GRADING
21 STANDARD STRUCTURE SHEET S-46-45 PROJECT MARKERS
22 STANDARD STRUCTURE SHEET S-47-45 PIPE CULVERTS
23 STANDARD STRUCTURE SHEET S-45-45 TWO CABLE GUARD RAIL
24 STANDARD STRUCTURE SHEET S-51-48 STEEL BEAM GUARD RAIL-TYPE II-SAFETY BEAM
25 STANDARD STRUCTURE SHEET S-52-49 STEEL BEAM GUARD RAIL-TYPE II-FLEX. BEAM
26-[illegible] CROSS - SECTIONS

[illegible] SHEETS APPROVED BY THE CHIEF [illegible], VERMONT STATE DEPARTMENT OF HIGHWAYS.

[illegible] 10, 1950
[illegible] 1950

S-51-48 NOV. [illegible]
S-52-48 NOV. 10, [illegible]

STATE OF VERMONT

STATE HIGHWAY DEPARTMENT

PLAN AND PROFILE OF PROPOSED STATE HIGHWAY

TOWN OF THETFORD

COUNTY OF ORANGE

VERMONT ROUTE 113

CHELSEA-THETFORD CENTER ROAD

BEGINNING AT A POINT 3,1815 FEET SOUTHWESTERLY OF THE INTERSECTION OF VERMONT ROUTES 113-A AND 113 AND EXTENDING NORTHEASTERLY 2,100 FEET ON VERMONT ROUTE 113-A

LENGTH OF ROADWAY 2,021.0 FT.=0.383 MI.
LENGTH OF BRIDGE 79.0 FT.=0.015 MI.

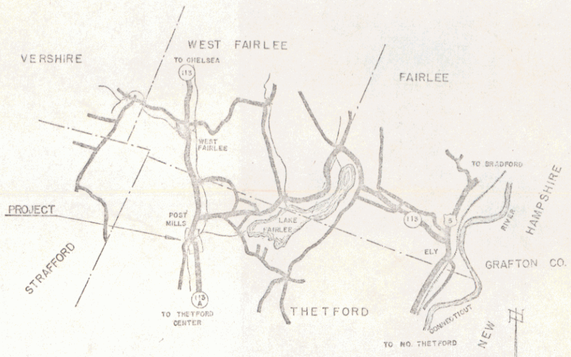

MP 1.445

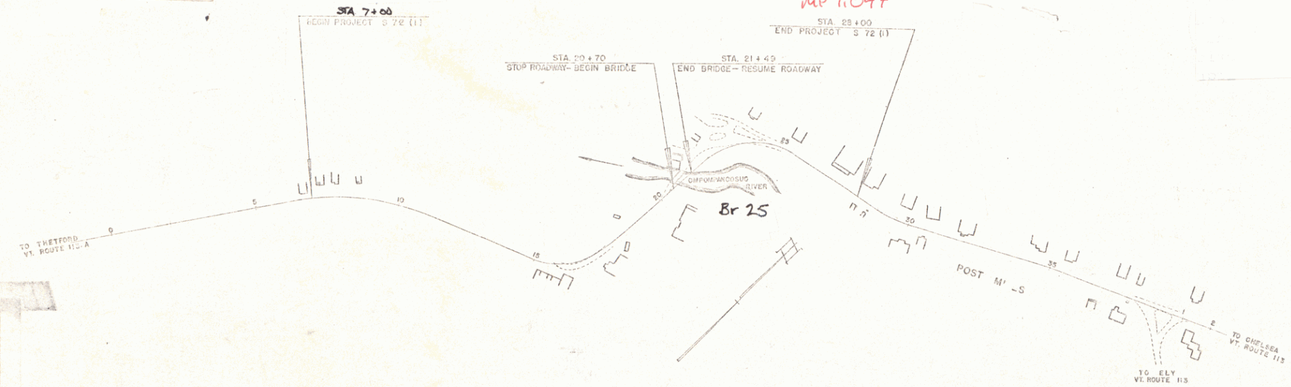

MP 1.047

RIGHT-OF-WAY DIVISION
TOWN FILE
PERPETUAL
Town of Vt 113 A
(To Be Returned To R.-W. Division)

APPROVED: FEB. 16, 1951
H.E. Sargent
CHIEF ENGINEER
SUBMITTED BY ORDER OF THE STATE HIGHWAY BOARD

Checked 5/2/00 ML

Pin # 00R453

GROUND ELEVATION ... DATUM ... VINT
GRADE ELEVATION ... DATUM ... LINE

CURVE DATA

DEFLECTION ANGLE	Δ
DEGREE OF CURVE	D
RADIUS OF CURVE	R.
TANGENT DISTANCE	T.
LENGTH OF CURVE	L.
EXTERNAL DISTANCE	E.
POINT OF INTERSECTION	P. I.
POINT OF CURVE	P. C.
POINT OF TANGENT	P. T.
POINT ON TANGENT	P. O. T.

SCALES

TITLE		1"= 200'
TYPICAL		1"= 4'
PLAN		1"= 50'
PROFILE	HORIZONTAL	1"= 50'
	VERTICAL	1"= 10'
CROSS SECTIONS		1"= 5'

THESE PLANS ARE SUBJECT TO SUCH REVISIONS AS MAY BE REQUIRED BY THE BUREAU OF PUBLIC ROADS OR THE COMMISSIONER OF HIGHWAYS.

CONSTRUCTION IS TO BE CARRIED ON IN ACCORDANCE WITH THE PLANS AND THE STANDARD ROAD AND BRIDGE SPECIFICATIONS OF 1948, AS APPROVED JULY 25, 1949 BY THE BUREAU OF PUBLIC ROADS, INCLUDING ALL SUBSEQUENT APPROVED REVISIONS AND SUCH REVISED SPECIFICATIONS AND SPECIAL PROVISIONS AS ARE SUBMITTED WITH THE PLANS.

DEPARTMENT OF COMMERCE
BUREAU OF PUBLIC ROADS
RECOMMENDED FOR APPROVAL
DISTRICT ENGINEER ... DATE
APPROVED
DIVISION ENGINEER ... DATE

APPROVED NOV 15 1950	APPROVED, FEB 16, 1951	APPROVED	SERIES 3 NO. 72(1) FILED
BRIDGE ENGINEER	HIGHWAY ENGINEER	DISTRICT HIGHWAY COMMISSIONER	SHEET 1 OF 44

STEARNS R. JENKINS VT 113 A