
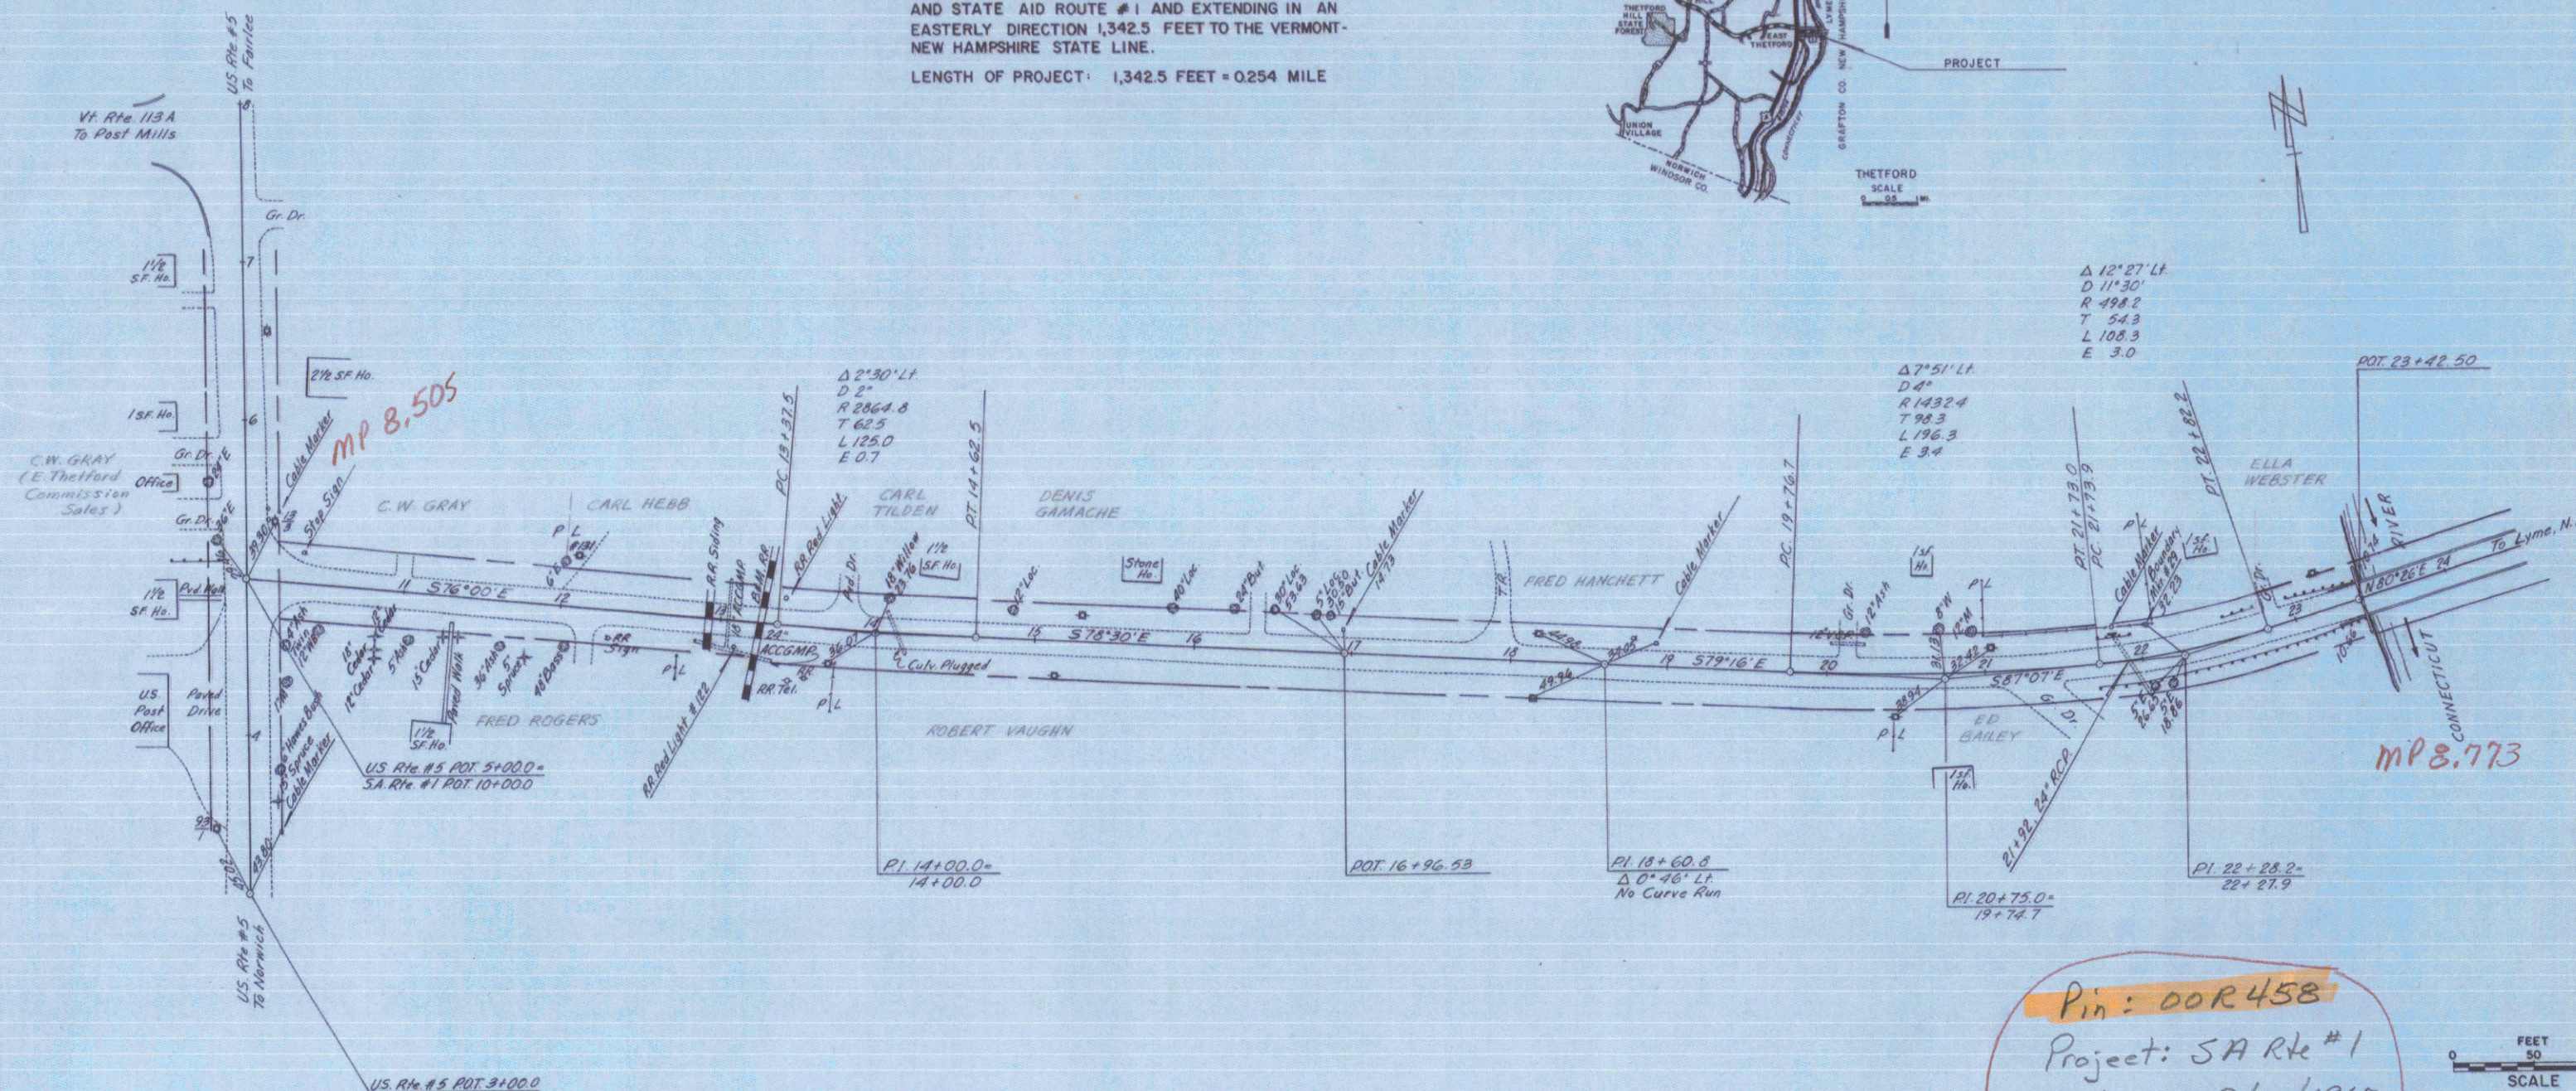


TOWN OF THETFORD COUNTY OF ORANGE STATE AID ROUTE #1

BEGINNING AT THE INTERSECTION OF U.S. ROUTE #5
AND STATE AID ROUTE #1 AND EXTENDING IN AN
EASTERLY DIRECTION 1,342.5 FEET TO THE VERMONT-
NEW HAMPSHIRE STATE LINE.

LENGTH OF PROJECT: 1,342.5 FEET = 0.254 MILE

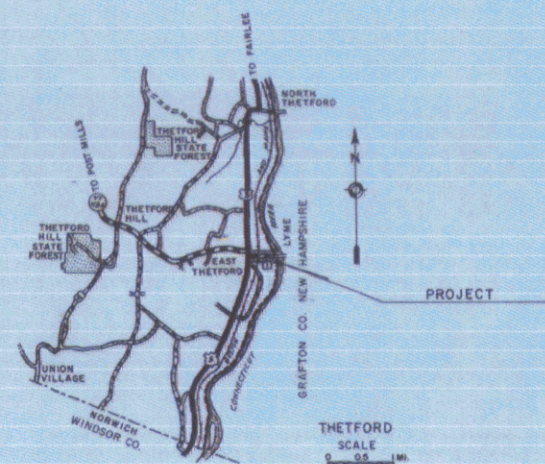

Pin: 00R458
Project: SA Rte #1
Date: 09/01/1967
Town: Thetford
Route: VT 113

SURVEYED BY: Fantoni DATE: Sept. 67
DRAWN BY: A. Gagnon DATE: Sept. 67
TRACED BY: A. Gagnon DATE: Sept. 67
THETFORD
PROJ: SA Rte. #1
SHEET 1 OF 1
D-7