Project Name: 3 mi so of Norton Mills
Town Norton
Route VT 114
Date 11/01/1933
Pin 00R469
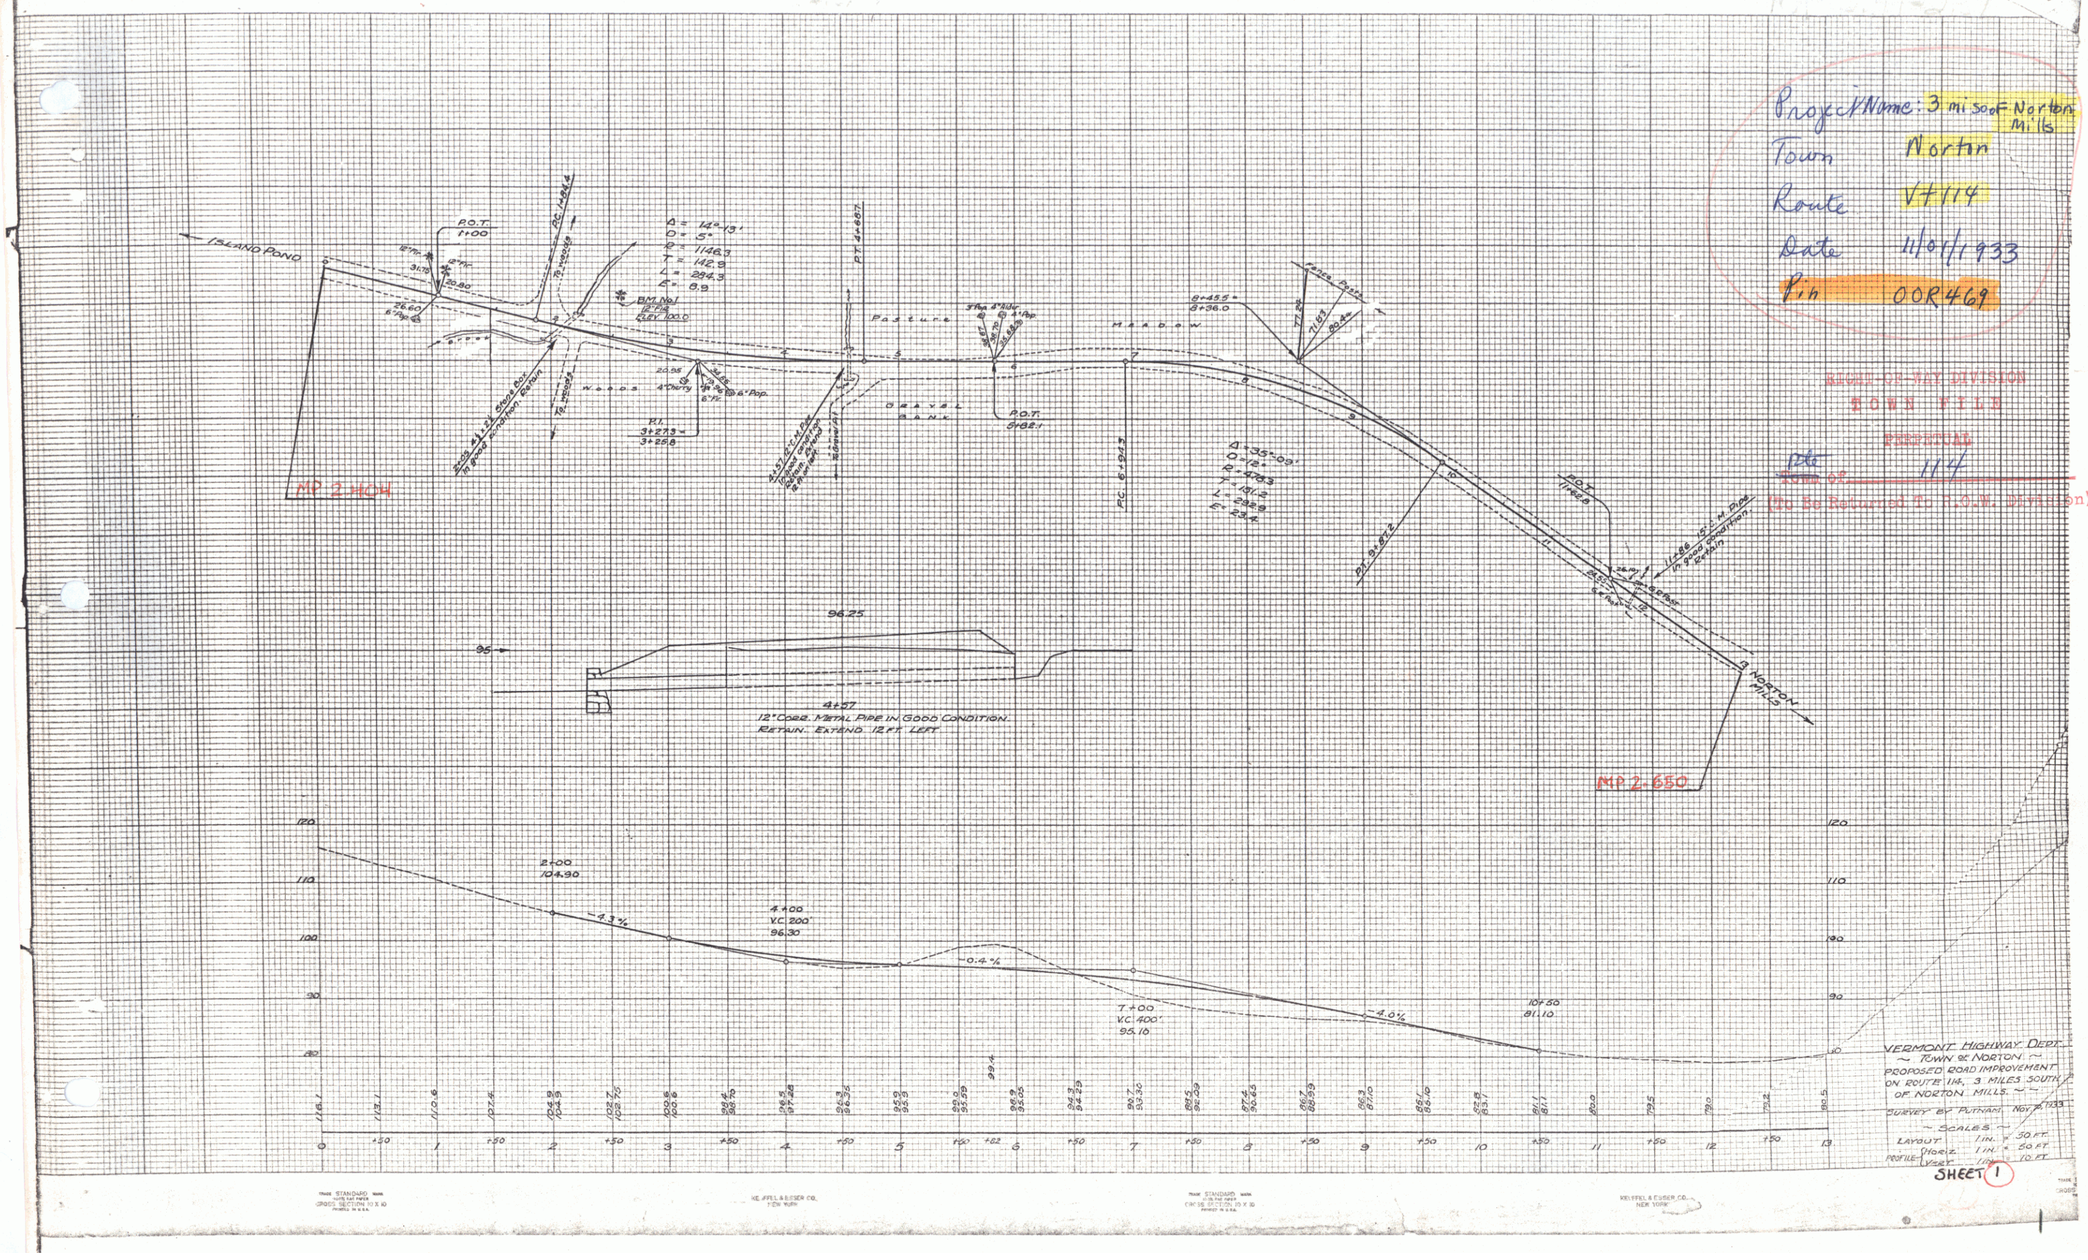
RIGHT-OF-WAY DIVISION
BOND FILE
RESPECTFULLY
Date 11/4 of
(To Be Returned To R.O.W. Division)