FED. ROAD DIST. NO.	STATE	F.A.G.S. PROJ. NO.	FISCAL YEAR	SHEET NO.	TOTAL SHEETS
3	VT.	188-A	1939	1	3

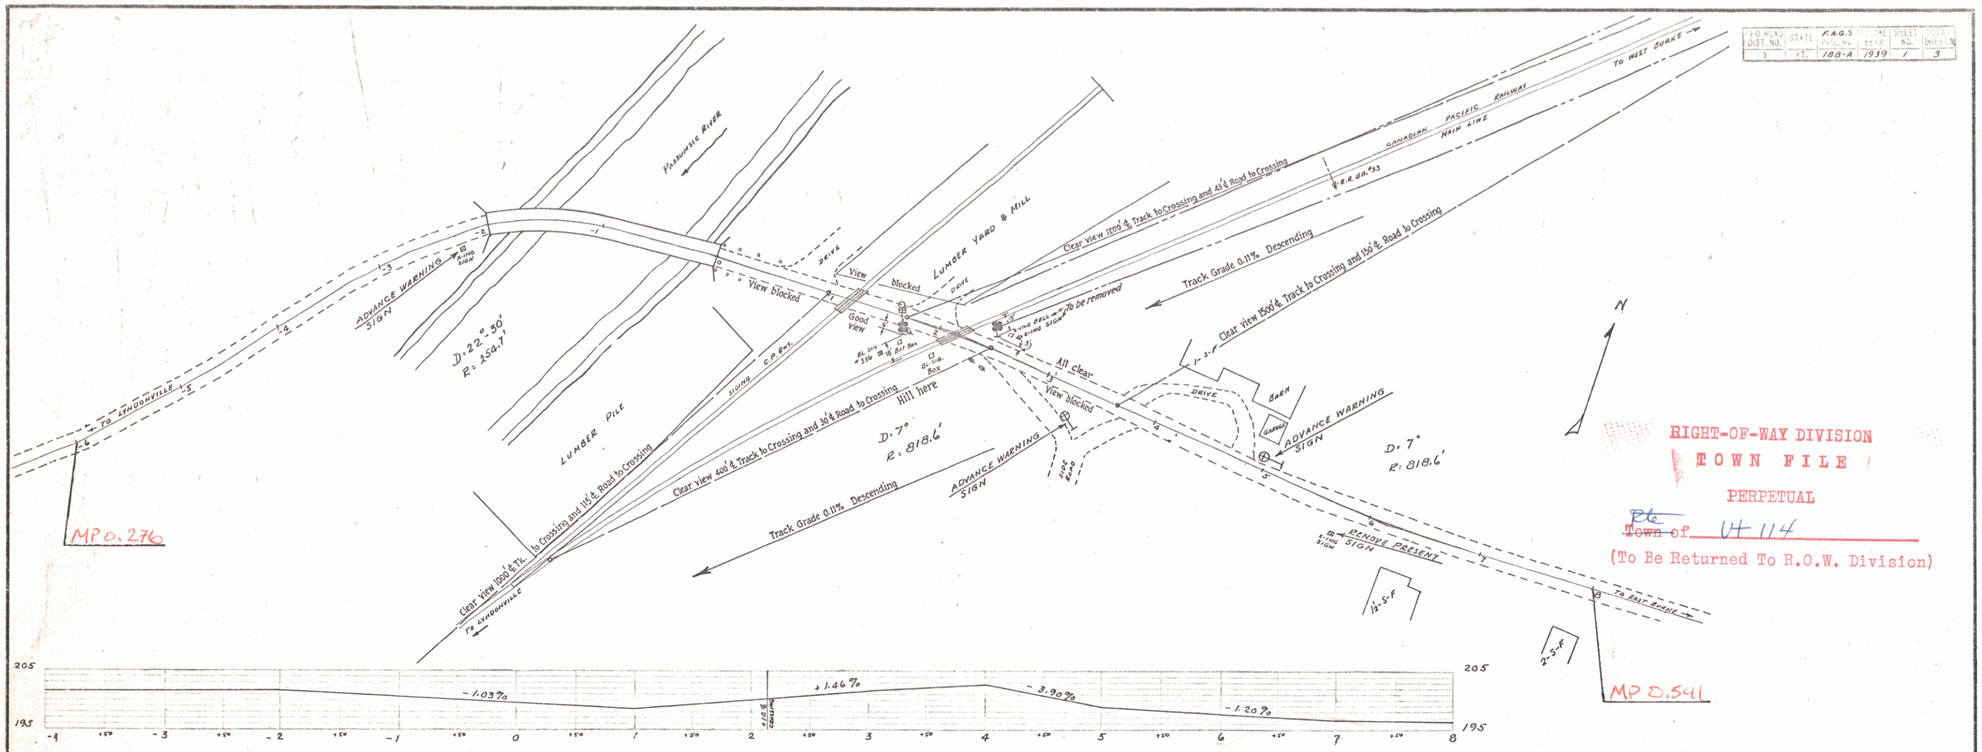

RIGHT-OF-WAY DIVISION
TOWN FILE
PERPETUAL
~~Town of~~ Rte VT 114
(To Be Returned To R.O.W. Division)

R.R. RIGHT OF WAY
STATE HIGHWAY RIGHT OF WAY
EDGE OF ROADWAY
ADVANCED WARNING SIGN
FLASHING LIGHT SIGNAL

STATE OF VERMONT
STATE HIGHWAY DEPARTMENT

PLAN OF PROPOSED RAILROAD GRADE CROSSING PROTECTION PROJECT

CALEDONIA COUNTY

FEDERAL AID GRADE CROSSING PROJECT No F.A.G.S. 188-A

LOCATED AT INTERSECTION OF CANADIAN PACIFIC RAILWAY AND ROUTE 114 AT MILEAGE STATION 23+50 IN THE TOWN OF LYNDON.

PROJECT: FAGS 188-A
TOWN: Lyndon
DATE: 01/01/1939
PEN #: 00R474
ROUTE: VT114

APPROVED: J.E. Beatty
ENGINEER MAINTENANCE OF WAY
CANADIAN PACIFIC RAILWAY

APPROVED: H. Lange Jr.
COMMISSIONER OF HIGHWAYS

ESTIMATED QUANTITIES

HIGHWAY CROSSING SITUATION PLAN
SCALE 1"=10'
FEB. 15, 1938

Surveyed by W. N. D.
Designed by
Drawn by D.W.P.
Traced by D.W.P.
Checked by
Series F.A.G.S. No. 188-A Filed
Sheet 1 of 3 Sheets