FED. ROAD DIST. NO.	STATE	FAS	FISCAL YEAR	SHEET NO.	TOTAL SHEETS
9	VT.	188(1)	1941	4	49

Note:
Existing Guard Rail & Guide Posts. Any existing guard rail and guide posts that may be taken down are to become the property of the State. The cable shall be reeled and stored and the posts and planking piled in such locations as may be directed by the Engineer.

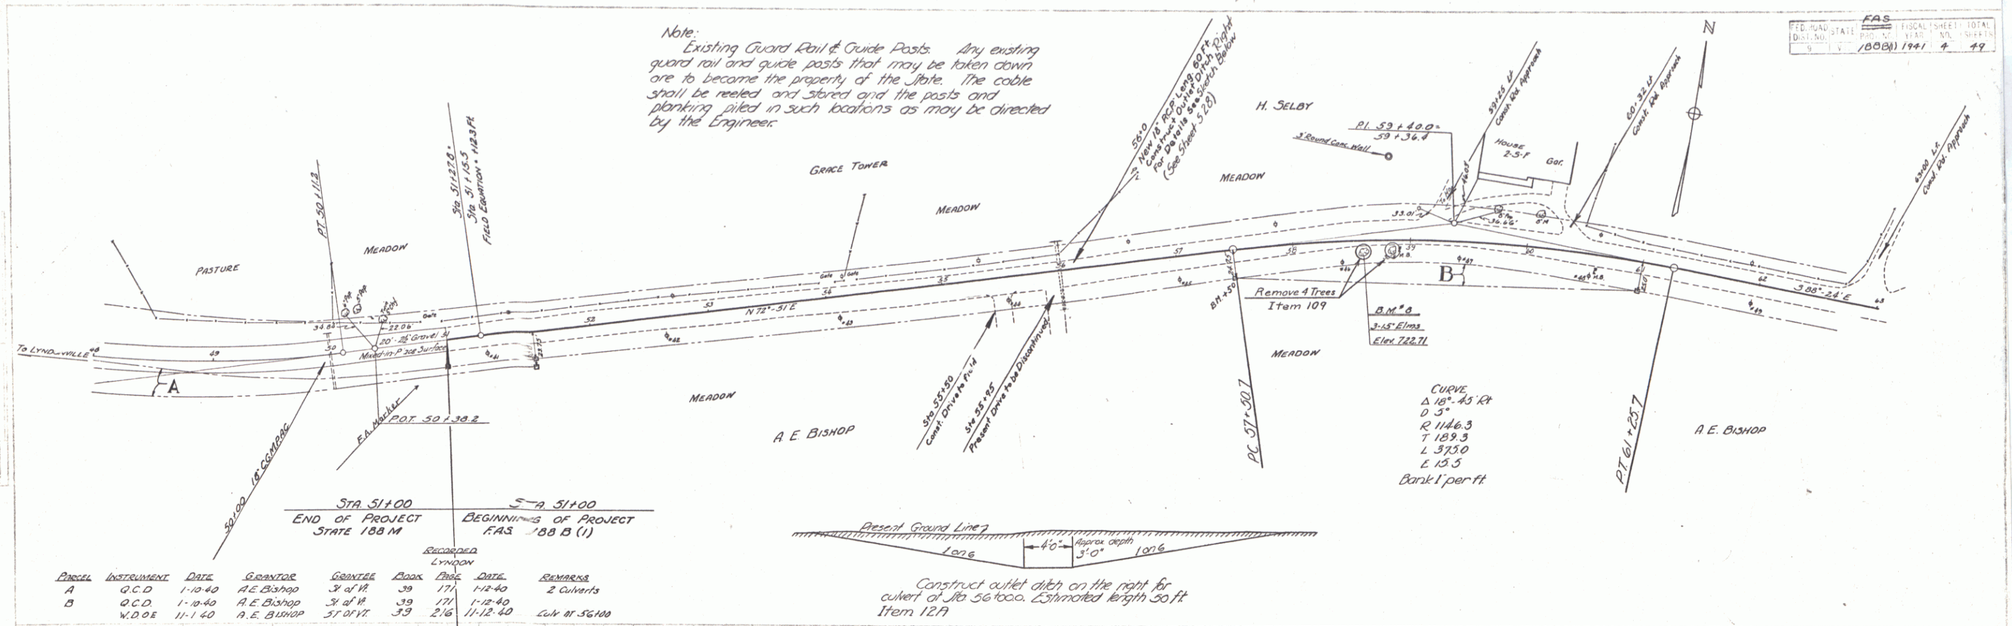

Parcel	Instrument	Date	Grantor	Grantee	Book	Page	Recorded Date	Remarks
A	Q.C.D.	1-10-40	A.E. Bishop	State of Vt.	39	171	1-12-40	2 Culverts
B	Q.C.D.	1-10-40	A.E. Bishop	State of Vt.	39	171	1-12-40	
	W.D.O.E.	11-1-40	A.E. Bishop	State of Vt.	39	216	11-12-40	Culv. at 56+00

G.M. Lane
W.C. Brock
9-39
8-4-40

LYNDON
SERIES F.A.S. No. 188 B (1)
SHEET 4 OF 49

2