FED. ROAD DIST. NO.	STATE	PROJ. NO.	FISCAL YEAR	SHEET NO.	TOTAL SHEETS
7	VT.	100 B(1)	1941	5	49

FAS

Note:
The slope on left Sta 69+00± to Sta 73+50± to be protected from erosion by the construction of a berm of the design as shown. This berm is to be located in the field to fit field conditions and placed as far back from top of slope as practicable and is not to be constructed by excavating any of the natural material but by hauling in approved borrow.
To be paid for as common excavation including borrow. Item 101.1.

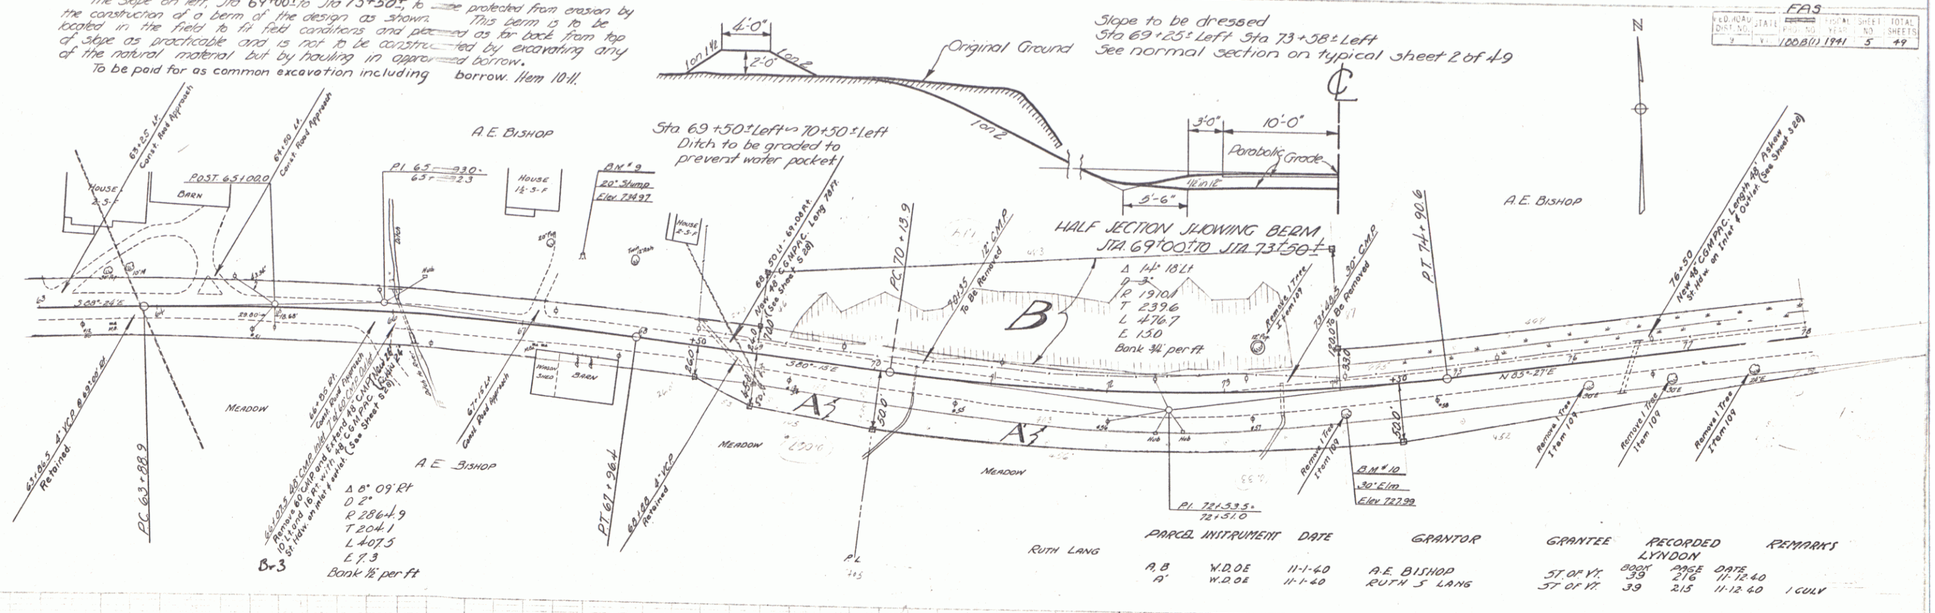

PARCEL	INSTRUMENT	DATE	GRANTOR	GRANTEE	RECORDED LYNDON BOOK	PAGE	DATE	REMARKS
A, B	W.D.O.E	11-1-40	A.E. BISHOP	ST. OF VT.	39	216	11-12-40	
A'	W.D.O.E	11-1-40	RUTH S. LANG	ST. OF VT.	39	215	11-12-40	1 CULV

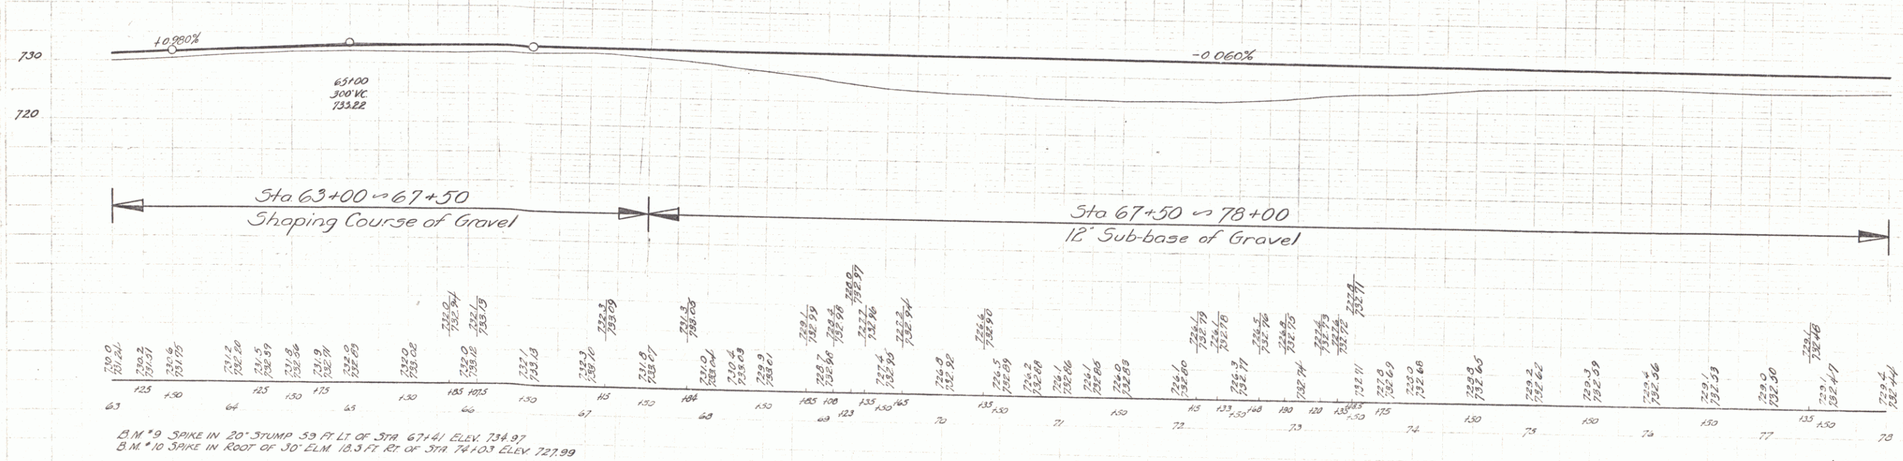

B.M. #9 SPIKE IN 20" STUMP 59 FT. LT. OF STA. 67+41 ELEV. 734.97
B.M. #10 SPIKE IN ROOT OF 30" ELM 18.3 FT. RT. OF STA. 74+03 ELEV. 727.99

LYNDON
SERIES FAS No. 100 B(1)
SHEET 5 OF 49

3