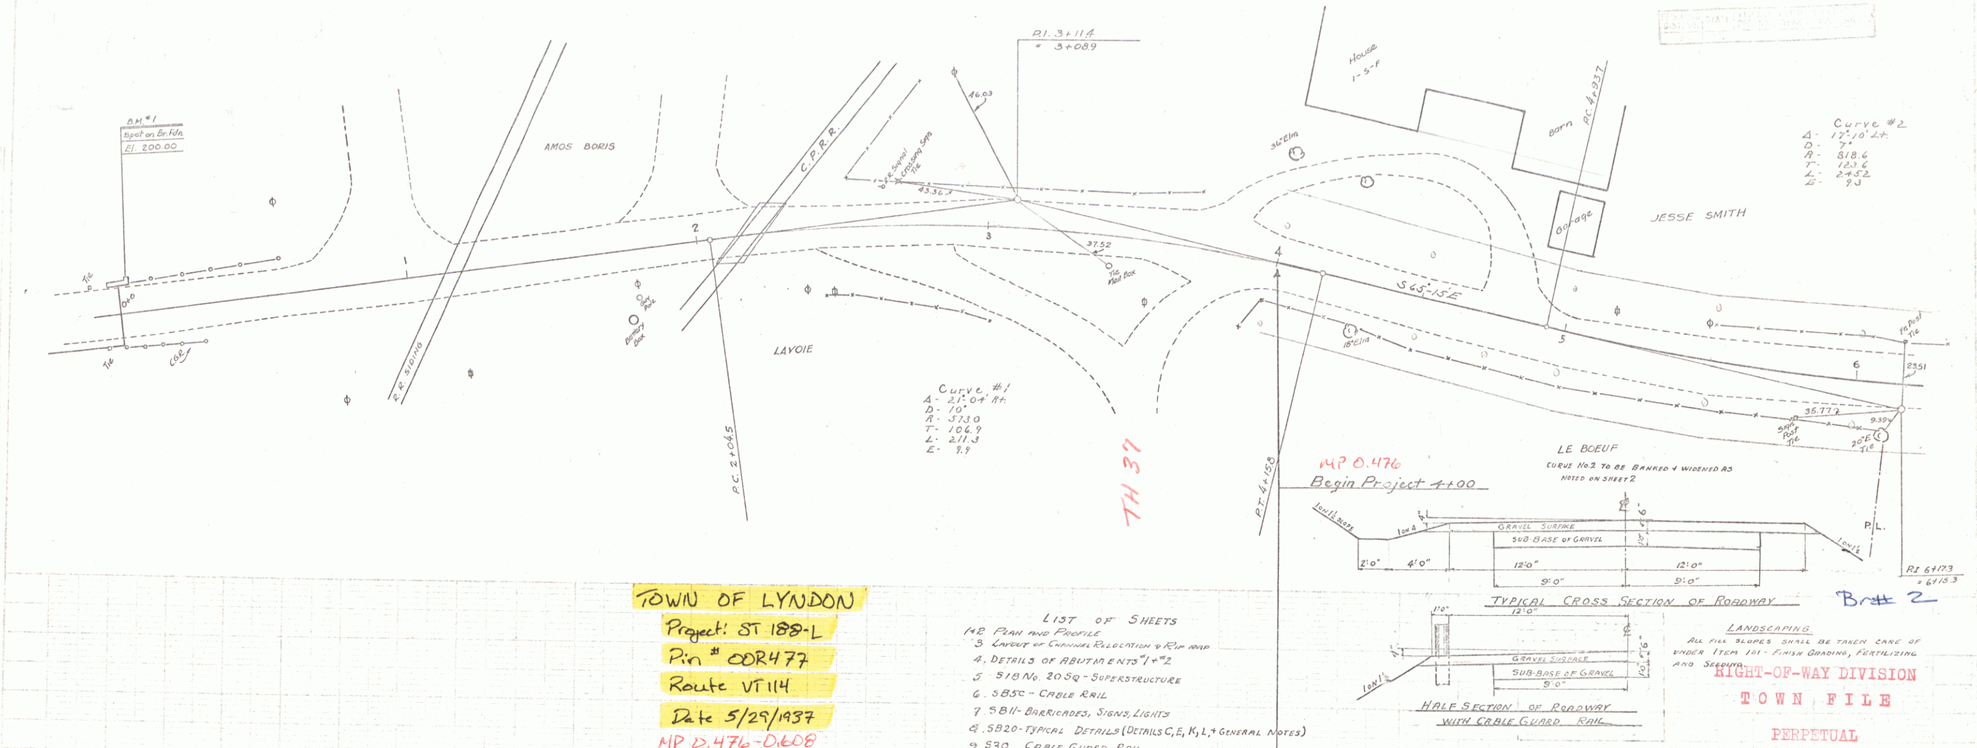

TOWN OF LYNDON
Project: ST 188-L
Pin # COR477
Route VT 114
Date 5/29/1937
MP 0.476-0.608

LIST OF SHEETS

1-2 PLAN AND PROFILE
3 LAYOUT OF CHANNEL RELOCATION & RIP RAP
4. DETAILS OF ABUTMENTS 1" = 2
5 S18 No. 20 SQ - SUPERSTRUCTURE
6. SB5C - CABLE RAIL
7. SB11 - BARRICADES, SIGNS, LIGHTS
8. SB20 - TYPICAL DETAILS (DETAILS C, E, K, L, + GENERAL NOTES)
9. S30. CABLE GUARD RAIL
10-14. CROSS SECTIONS

LANDSCAPING
ALL FILL SLOPES SHALL BE TAKEN CARE OF UNDER ITEM 101 - FINISH GRADING, FERTILIZING AND SEEDING

RIGHT-OF-WAY DIVISION
TOWN FILE
PERPETUAL
Town of VT 114
(To Be Returned To R.O.W. Division)

APPROVED: [illegible]
DIST. HIGHWAY COMMISSIONER

CORRECT: May 29/37
A. O. Bishop
BRIDGE ENGINEER

APPROVED: JUNE 24, 1937
H. E. Langstaff
COMMISSIONER OF HIGHWAYS

Lyndon Bridge
ST-188-L
ON ROUTE 114
Sheet 1 of 14 Sheets

Brett 2