FED. ROAD DIST. NO.	STATE	S PROJ. NO.	FISCAL YEAR	SHEET NO.	TOTAL SHEETS
9	VT.	270		19	76

POST WAR SECONDARY

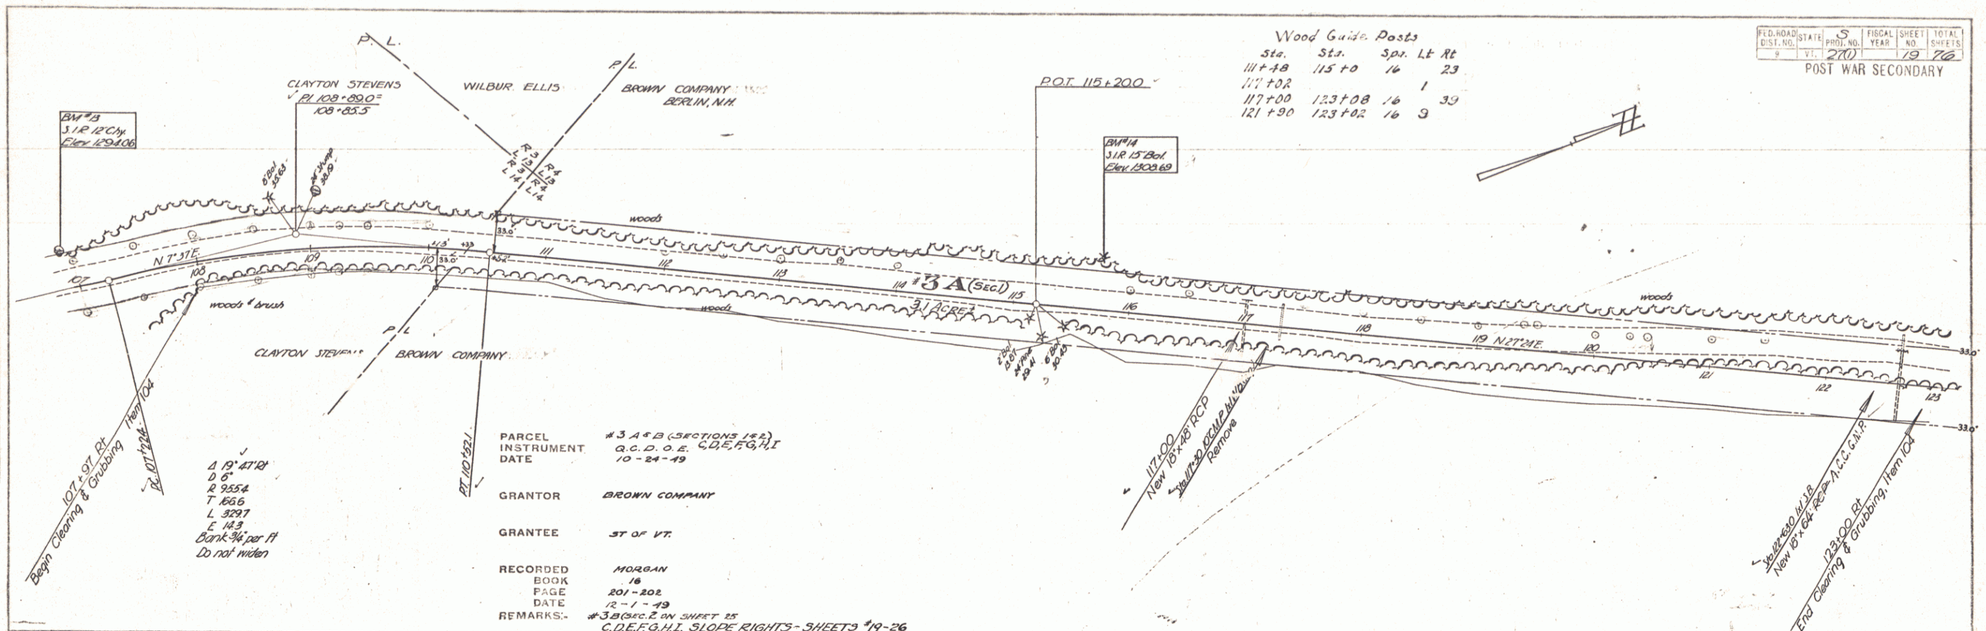

BRIGHTON-MORGAN
Series S-No 270(1)
Sheet 19 of 76