N.R.S.
171 (1938) 1935 5 22

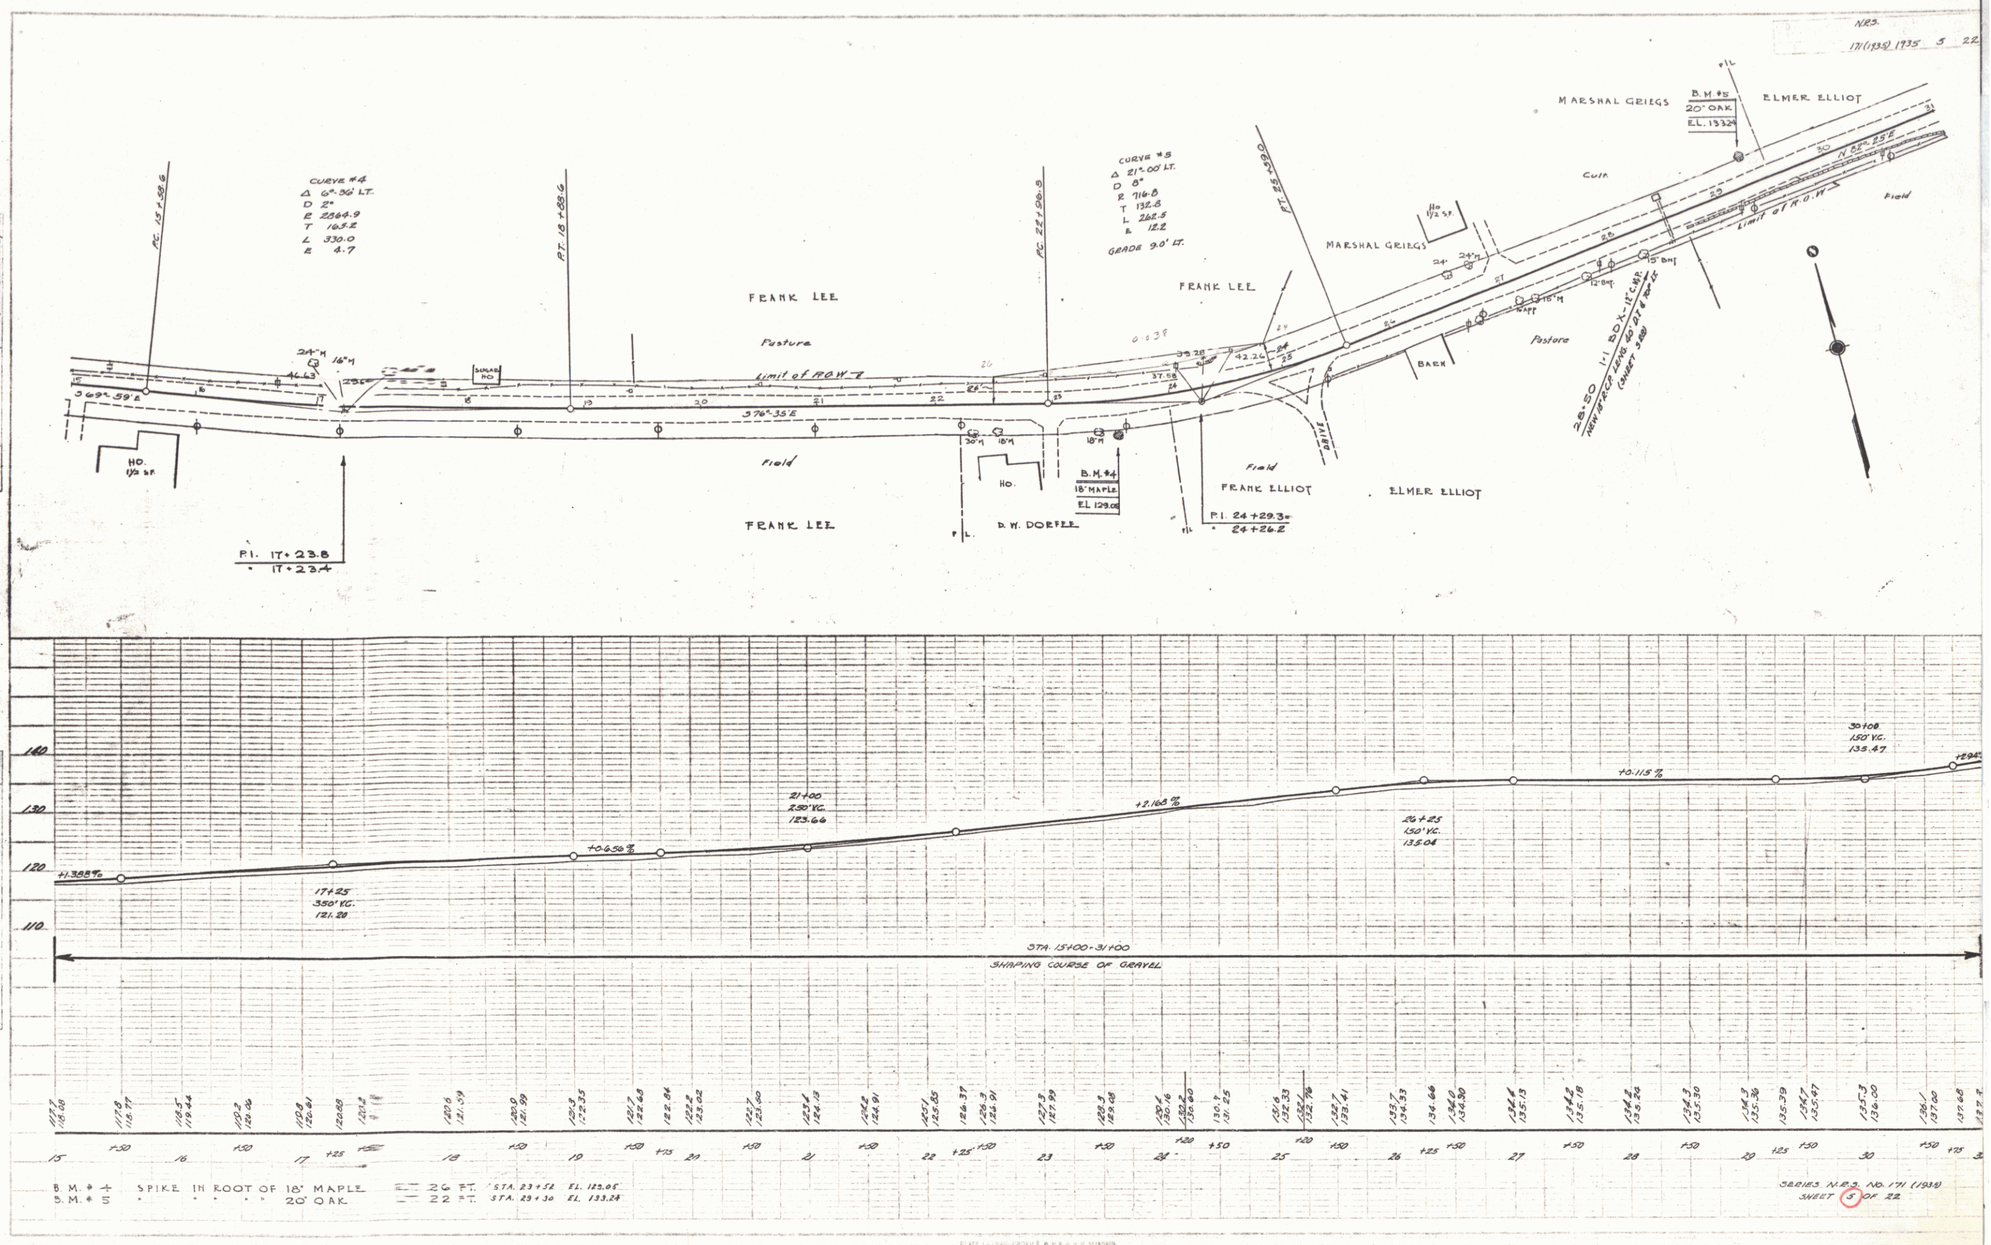

PLAN
DRAWN BY: D. MACCHI 9/34
TRACED BY: D. MACCHI 9/34
NOTE BOOK NO.
NO. OF NOTE SHEETS
NO. OF NOTE SHEETS
NO.

PROFILE
DRAWN BY:
TRACED BY:
NOTE BOOK NO.
NO. OF NOTE SHEETS
NO. OF NOTE SHEETS
NO.

3