PLAN

SUBMITTED
RECEIVED
BEARINGS CHECKED AS SHOWN ON PLAN
BY OF WAY CHECKED
NO. & BOOK
NO.

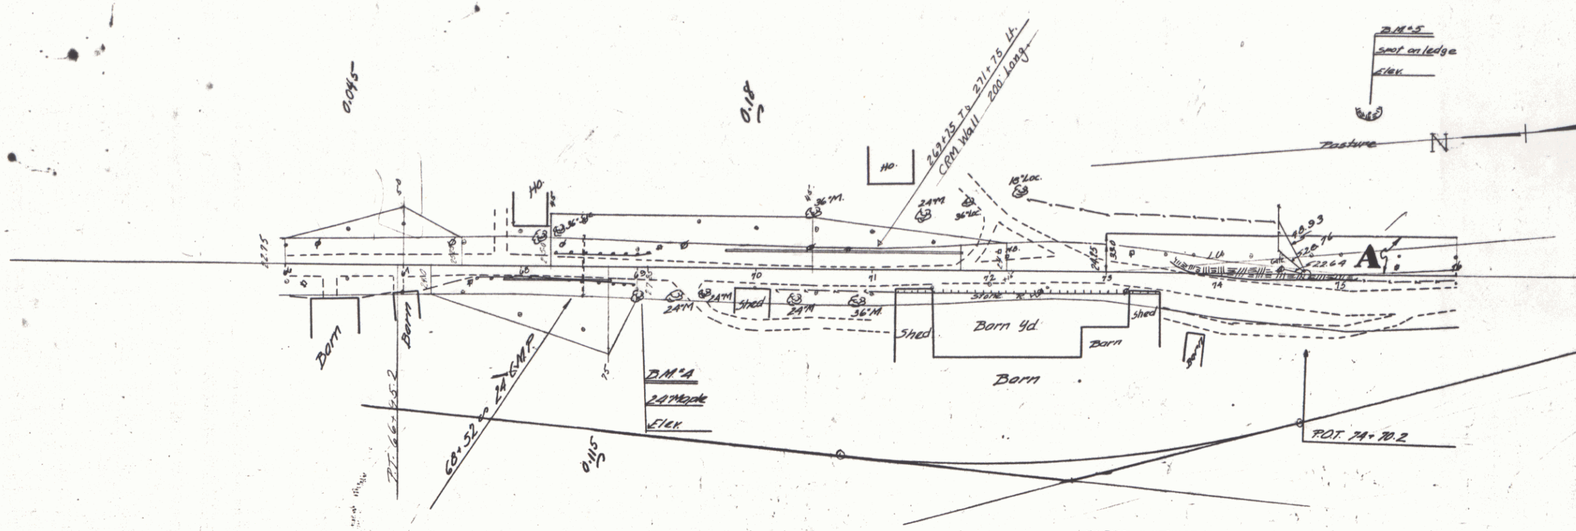

PARCEL	INSTRUMENT	DATE	GRANTOR	GRANTEE	RECORDED HINESBURG BOOK	PAGE	DATE
A	QC.D	7-2-38	ETTA M. MILLHAM	ST. OF VT.	27	245	7-2-38

PROFILE

SUBMITTED
RECEIVED
BEARINGS CHECKED AS SHOWN ON PLAN
BY OF WAY CHECKED
NOTE BOOK
NO.

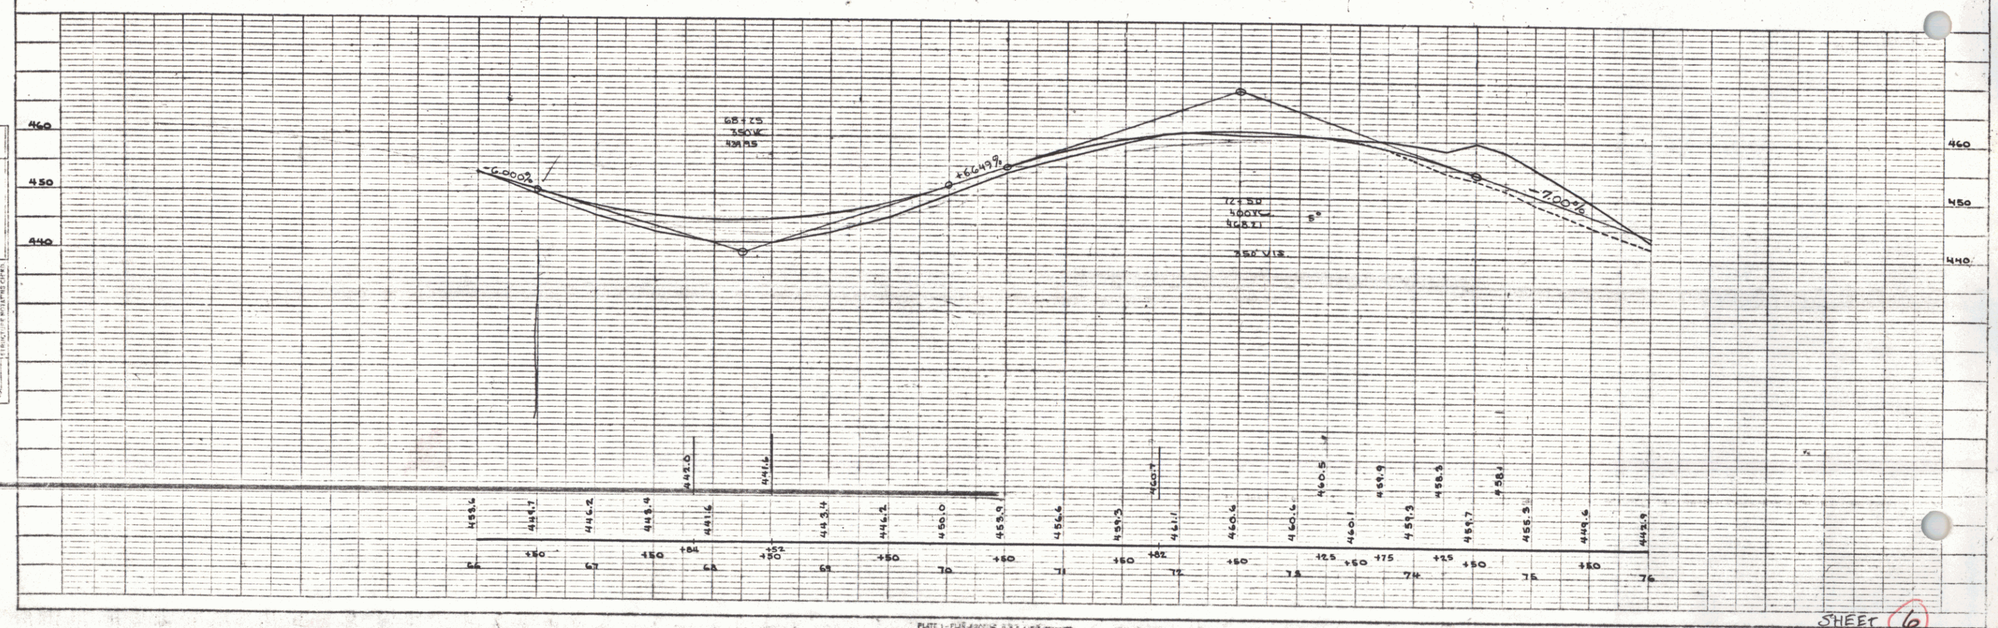

SHEET 6

20