FED. ROAD PROJ. NO.	STATE	NRS PROJ. NO.	FISCAL YEAR	SHEET NO.	TOTAL SHEETS
		140	1933	23A	98

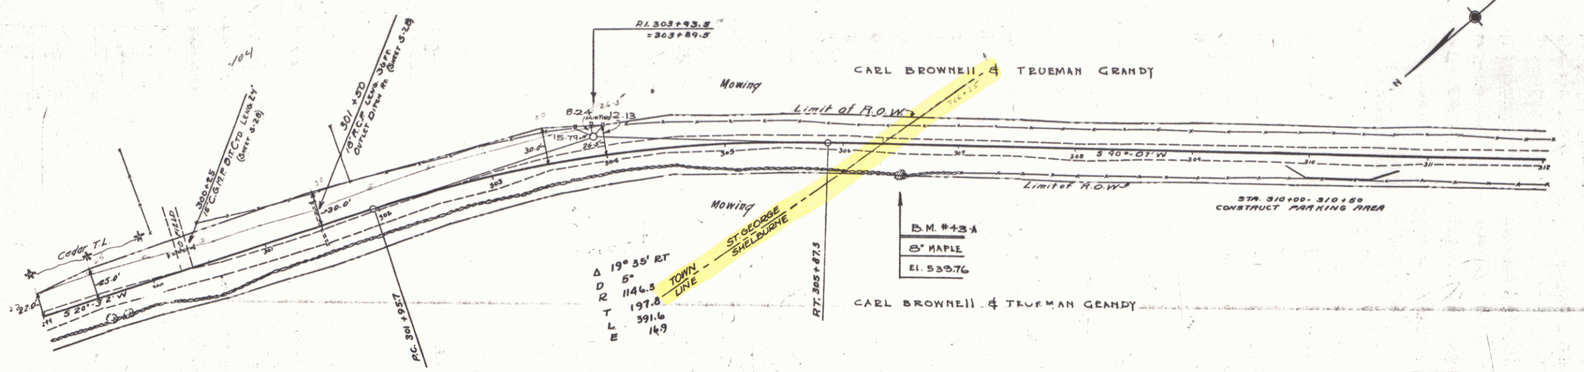

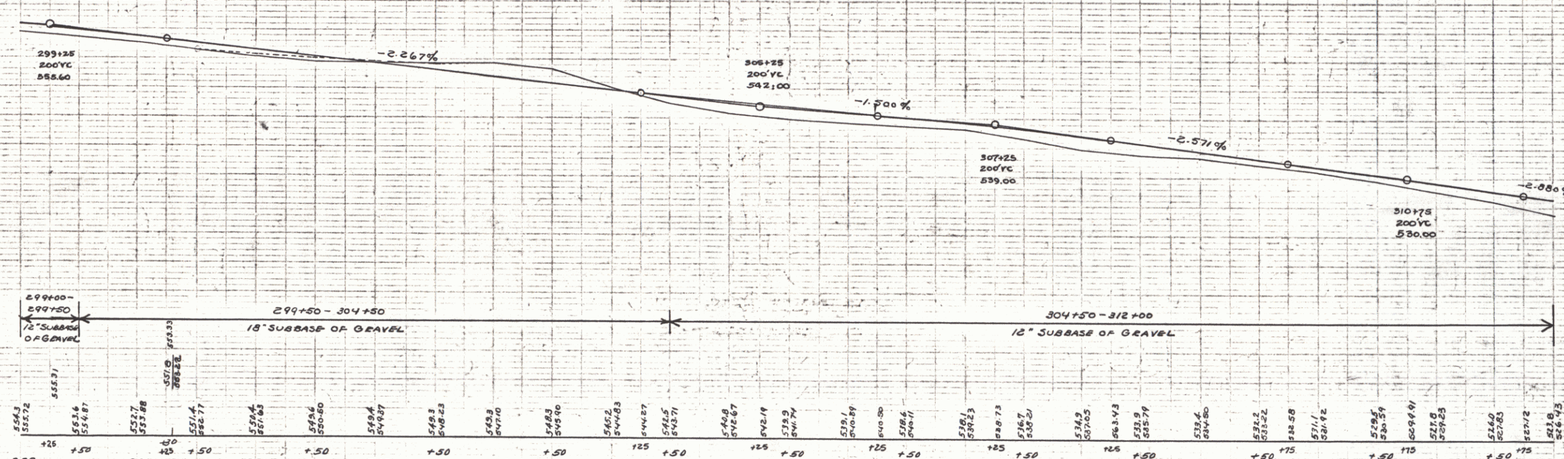

B.M. #43-A 8" MAPLE 21' RT. STA 306+50 El. 539.76

SERIES NRS 140
SHEET 23A OF 98

22